

GENERAL NOTES

1. IT IS THE CONTRACTOR'S RESPONSIBILITY TO VERIFY THE LOCATION AND ELEVATION OF ALL EXISTING UTILITIES, PRIOR TO STARTING CONSTRUCTION. THESE PLANS ARE BASED UPON THE BEST INFORMATION AVAILABLE, BUT CAN ONLY BE TAKEN AS APPROXIMATE.
2. ANY UTILITIES THAT MAY HAVE TO BE RELOCATED SHALL BE DONE AT THE CONTRACTOR'S EXPENSE.
3. PRIOR TO EXCAVATING NEAR ANY P.G. & E., PAC BELL, CITY, COUNTY, OR PRIVATE FACILITIES IT IS THE CONTRACTOR'S RESPONSIBILITY TO CONTACT U.S.A. AT LEAST 2 WORKING DAYS IN ADVANCE AT (800) 642-2444.
4. DAMAGE TO ANY AND ALL UTILITIES BY CONTRACTOR WILL BE REPLACED IN KIND AT CONTRACTOR'S EXPENSE, AS WELL AS ANY EXISTING PRIVATE OR PUBLIC IMPROVEMENTS OR NATURAL LANDSCAPES SPECIFICALLY DESIGNATED BY OWNER.
5. CONTRACTOR WILL MAINTAIN SAFE CONDITIONS IN THE CONSTRUCTION AREA FOR WORKMEN AND TRAVELING PUBLIC.
6. PRIOR TO THE COMMENCEMENT OF CONSTRUCTION, THE CONTRACTOR SHALL SECURE CONSTRUCTION PERMITS FROM THE NAPA COUNTY PUBLIC WORKS DEPARTMENT, THE NAPA COUNTY CONSERVATION, DEVELOPMENT AND PLANNING DEPARTMENT, AND ANY OTHER JURISDICTIONAL AGENCY AS REQUIRED. CONTRACTOR SHALL PAY FOR ALL FEES INCLUDING INSPECTION FEES THEREFORE.
7. ALL STATIONS (ON PLAN) ARE TAKEN ALONG CENTERLINE UNLESS OTHERWISE NOTED ON PLAN AND SHOW MEASUREMENTS IN A HORIZONTAL PLANE.
8. ALL GRADING, SITE PREPARATION, PLACING AND COMPACTING OF FILL SHALL BE DONE ACCORDING TO THESE PLANS, AND NAPA COUNTY REQUIREMENTS.
9. SLOPE PLANTING SHALL BE SPECIFIED BY THE LANDSCAPE ARCHITECT AND IS NOT A PART OF THIS PROJECT.
10. ALL CUT AND FILL SLOPES SHALL BE 2:1 OR MORE GENTLE, UNLESS OTHERWISE NOTED.
11. ALL ABANDONED UNDERGROUND PIPELINES EXPOSED DURING GRADING SHALL BE REMOVED OR ADEQUATELY PLUGGED.
12. ROUND CUT AND FILL SLOPES TO BLEND IN WITH THE NATURAL GROUND CONTOURS.
13. EROSION CONTROL MEASURES SHALL BE EMPLOYED DURING THE RAINY SEASON AS REQUIRED AND AS SHOWN ON THE APPROVED EROSION CONTROL PLANS. A PRE-GRADE MEETING MAY BE SCHEDULED AT THE CONTRACTORS REQUEST AT THE SITE 48 (FORTY-EIGHT) HOURS PRIOR TO THE START OF GRADING. THE FOLLOWING PEOPLE SHOULD BE PRESENT: OWNER, GRADING CONTRACTORS, ENGINEER, AND THE COUNTY REPRESENTATIVE.
15. CHANGES TO THIS PLAN DUE TO FIELD CONDITIONS WILL BE MADE ONLY WITH THE APPROVAL OF THE ENGINEER AND THE NAPA COUNTY CONSERVATION, DEVELOPMENT AND PLANNING DEPARTMENT.
16. ADJACENT PROPERTIES SHALL BE PROTECTED FROM STORM WATERS, MUD, SILT, ETC.
17. THIS PLAN MAY NOT COVER ALL THE SITUATIONS THAT ARISE DURING CONSTRUCTION DUE TO UNANTICIPATED FIELD CONDITIONS. VARIATIONS MAY BE MADE TO THE PLAN IN THE FIELD SUBJECT TO THE APPROVAL OF THE ENGINEER AND THE GOVERNING COUNTY AGENCY.
18. THE CONTRACTOR SHALL BE RESPONSIBLE FOR THE PLACEMENT OF ALL FILLS ACCORDING TO THE PLAN, AND THE PREPARATION OF GROUND TO RECEIVE FILLS, TESTING FOR REQUIRED COMPACTION, STABILITY OF ALL FINISH SLOPES, SOIL EROSION, AND REQUIRED CUT SLOPE SURFACES.
19. SEE EROSION CONTROL NARRATIVE DATED 08/06/2007 FOR ADDITIONAL INFORMATION REGARDING CONSTRUCTION AND EROSION CONTROL MEASURES CONCERNING THIS PROJECT.

EROSION CONTROL NOTES

1. TEMPORARY EROSION CONTROL DEVICES, SHOWN ON THESE PLANS SHALL BE RELOCATED OR MODIFIED AS THE WORK PROGRESSES, ONLY WITH THE APPROVAL OF OR AT THE DIRECTION OF THE NAPA CONSERVATION, DEVELOPMENT AND PLANNING DEPARTMENT.
2. ALL LOOSE SOIL AND DEBRIS SHALL BE REMOVED FROM THE STREET AREAS UPON STARTING OPERATIONS AND PERIODICALLY THEREAFTER ON A DAILY BASIS AND AS DIRECTED BY THE COUNTY INSPECTOR AND/OR THE ENGINEER.
3. CONTRACTOR SHALL PROVIDE WATER BARS IN THE UNPAVED PATHWAY AS SHOWN ON THE PLANS.
4. CONTRACTOR SHALL PROVIDE VELOCITY CHECK DAMS OF SANDBAGS OR STAKED HAY BALES IN ALL UNLINED GRADED CHANNELS AT THE INTERVALS INDICATED BELOW:

|                  |          |
|------------------|----------|
| GRADE OF CHANNEL | INTERVAL |
| LESS THAN 3%     | 100 FT.  |
| 3% TO 6%         | 50 FT.   |
| OVER 6%          | 25 FT.   |
5. EXCEPT AS OTHERWISE DIRECTED BY THE COUNTY INSPECTOR, ALL TEMPORARY EROSION CONTROL DEVICES SHOWN SHALL BE IN PLACE AT THE END OF EACH WORKING DAY WHEN THE FORECAST OF RAIN PROBABILITY EXCEEDS 40% AS DETERMINED BY THE NATIONAL WEATHER BUREAU OR THE COUNTY INSPECTOR. THESE DEVICES SHALL BE MAINTAINED CONTINUOUSLY AS REQUIRED DURING THE RAINY SEASON (OCTOBER 15 TO APRIL 1).
6. ALL BASINS AND CHECK DAMS SHALL HAVE BEEN PUMPED DRY, AND ALL DEBRIS AND SILT REMOVED WITHIN 48HRS AFTER EACH STORM.
7. ALL PERMANENT STORM DRAINAGE DEVICES (eg. ROCK LINED SWELLS, ENERGY DISSIPATERS, ETC.) SHALL BE INSTALLED BEFORE OCTOBER 15 OF EACH YEAR.
8. HAND BROADCAST OR HYDRATED ALL FILL AND CUT SLOPES AND EXPOSED EARTH SURFACES ACCORDING TO THE APPLICATION SCHEDULE ATTACHED AND THE COUNTY.
9. SANDBAGS AND/OR HAY BALES SHALL BE STOCKPILED ADJACENT TO EACH POINT OF USE AS SHOWN ON THESE PLANS, READY TO BE PLACED IN POSITION WHEN THE RAIN FORECAST IS 40% OR GREATER, OR WHEN DIRECTED BY THE COUNTY INSPECTOR.
10. THE EROSION AND SEDIMENT CONTROL MEASURES WILL BE OPERABLE DURING THE RAINY SEASON (OCTOBER 15 TO APRIL ).
12. ADJACENT PROPERTIES SHALL BE PROTECTED FROM STORM WATERS, MUD, SILT, ETC., THAT ARE A DIRECT RESULT OF THE CONSTRUCTION ASSOCIATED WITH THIS PROJECT.
13. ALL WORK WILL BE CONSTRUCTED IN CONFORMANCE WITH CAL-OSHA REQUIREMENTS AND CURRENT COUNTY REGULATIONS.


# GRADING & DRAINAGE PLAN

## FOR THE RESIDENCE OF

# PACIFIC COAST VENTURE CORP.

## CAMPBELL CREEK RANCH PARCEL #3

# A.P.N. 27-310-032


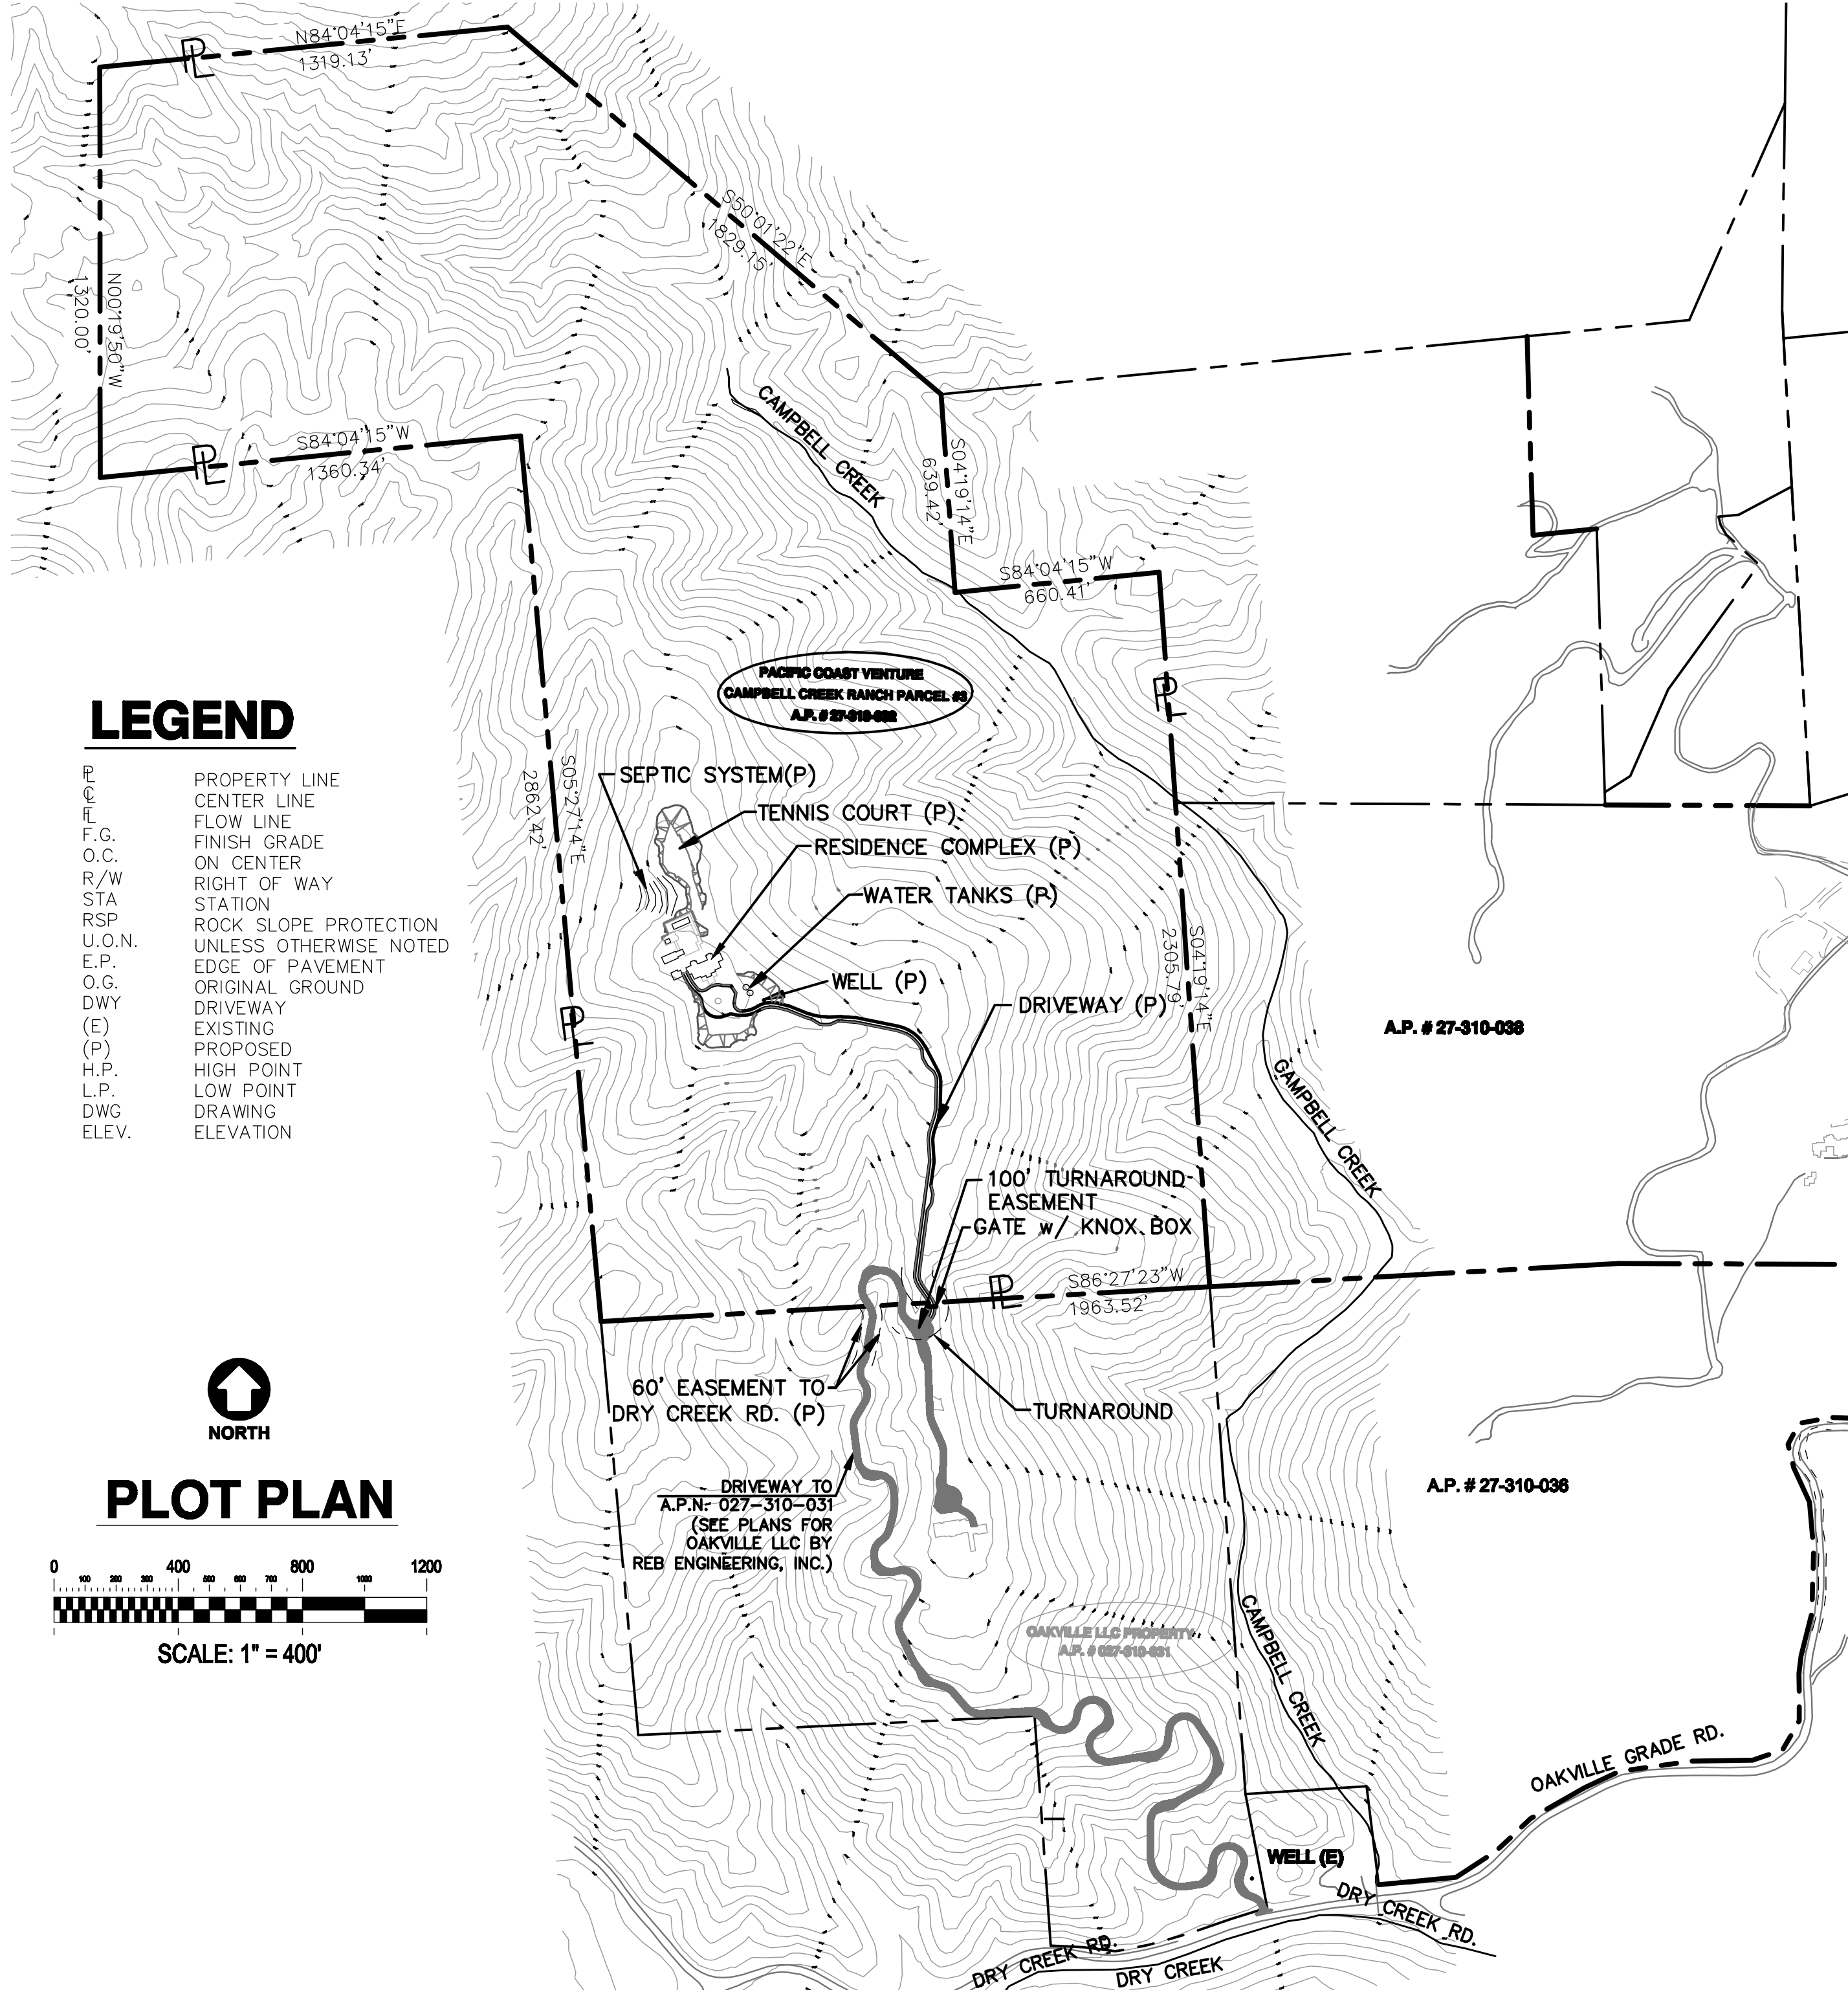


LEGEND

- PROPERTY LINE
- CENTER LINE
- FLOW LINE
- FINISH GRADE
- ON CENTER
- RIGHT OF WAY
- STATION
- ROCK SLOPE PROTECTION
- UNLESS OTHERWISE NOTED
- EDGE OF PAVEMENT
- EXISTING GROUND
- DRIVEWAY
- PROPOSED
- H.P. HIGH POINT
- L.P. LOW POINT
- DWG. DRAWING
- ELEV. ELEVATION



PLOT PLAN

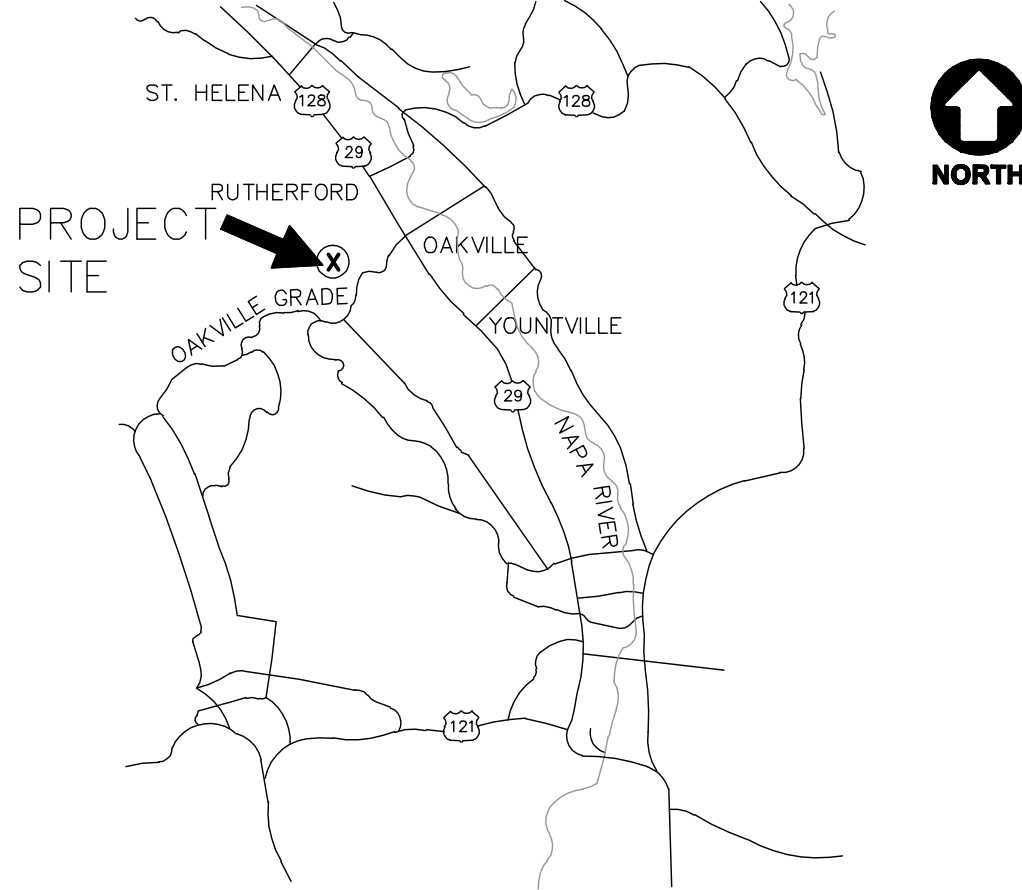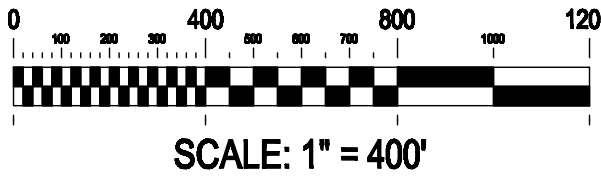

PROJECT INFORMATION:

|                 |   |                                    |                                                                                                |
|-----------------|---|------------------------------------|------------------------------------------------------------------------------------------------|
| OWNER(S):       | ROB YEAKY<br>PACIFIC COAST VENTURE CORP.<br>3082 WHITE SULPHUR SPRING ROAD<br>ST. HELENA, CA 94574                   | LANDSCAPE ARCHITECT:               | JONATHAN PLANT & ASSOCIATES, INC<br>1230 PINE STREET<br>ST. HELENA, CA 94574<br>(707) 963-8313 |
| CIVIL ENGINEER: | RANDAL E. BRYANT, P.E., P.L.S.<br>R.E.B. ENGINEERING, INC.<br>P.O. BOX 113<br>ST. HELENA, CA 94574<br>(707) 963-8638 | BIOLOGICAL & BOTANICAL CONSULTANT: | STEVEN RAE MUSCI<br>1130 CAYETANO COURT<br>NAPA, CA 94559<br>(707) 257-2487                    |
| SOILS ENGINEER: | PJC & ASSOCIATES, INC<br>SONOMA BRANCH<br>141 EAST NAPA STREET<br>SONOMA, CA 95476<br>(707) 935-3747                 |                                    |                                                                                                |

SHEET INDEX

| SHEET   | DESCRIPTION                 |
|---------|-----------------------------|
| 1.....  | TITLE                       |
| 2.....  | AERIAL PHOTO                |
| 3.....  | SITE PLAN                   |
| 4.....  | SITE PLAN                   |
| 5.....  | STRUCTURAL CROSS SECTIONS   |
| 6.....  | PLAN AND PROFILE            |
| 7.....  | ROAD CROSS SECTIONS         |
| 8.....  | ROAD CROSS SECTIONS         |
| 9.....  | MISCELLANEOUS DETAILS       |
| 10..... | NOTES AND DETAILS           |
| 11..... | VEGETATION PLAN             |
| 12..... | CONSTRUCTION METHODS PLAN   |
| 13..... | STORM WATER MANAGEMENT PLAN |
| 14..... | C.D.F. SHEET                |

DESIGNED BY: \_\_\_\_\_

RANDAL E. BRYANT  
R.C.E. 45115 (EXP. 9/30/2008)

DATE: \_\_\_\_\_

APPROVED BY: \_\_\_\_\_

DATE: \_\_\_\_\_



PROPERTY LINES:

THE PROPERTY LINES SHOWN HEREON ARE BASED ON PRELIMINARY SURVEY DATA, AND ARE FOR REFERENCE ONLY. THIS IS NOT A BOUNDARY SURVEY MAP AND SHOULD NOT BE USED AS SUCH.

UNAUTHORIZED CHANGES & USES:


THE ENGINEER PREPARING THESE PLANS WILL NOT BE RESPONSIBLE FOR, OR LIABLE FOR, UNAUTHORIZED CHANGES TO OR USES OF THESE PLANS. ALL CHANGES TO THE PLANS MUST BE IN WRITING AND MUST BE APPROVED BY THE PREPARER OF THESE PLANS.

HORIZONTAL & VERTICAL DATUM:

THIS MAP IS BASED ON TOPOGRAPHIC MAPPING USING L.I.D.A.R. DATA FROM THE NAPA COUNTY 2002/2003 ORTHOPHOTOPHOTOGRAPHY PROJECT, AND CONFORMS TO NATIONAL MAP ACCURACY STANDARDS AT A SCALE OF 1" = 200'.

| |
|---|
| <div>R.E.B.<br/>ENGINEERING, INC.</div> | DESIGNED BY: | R.E.B. | |
|---|



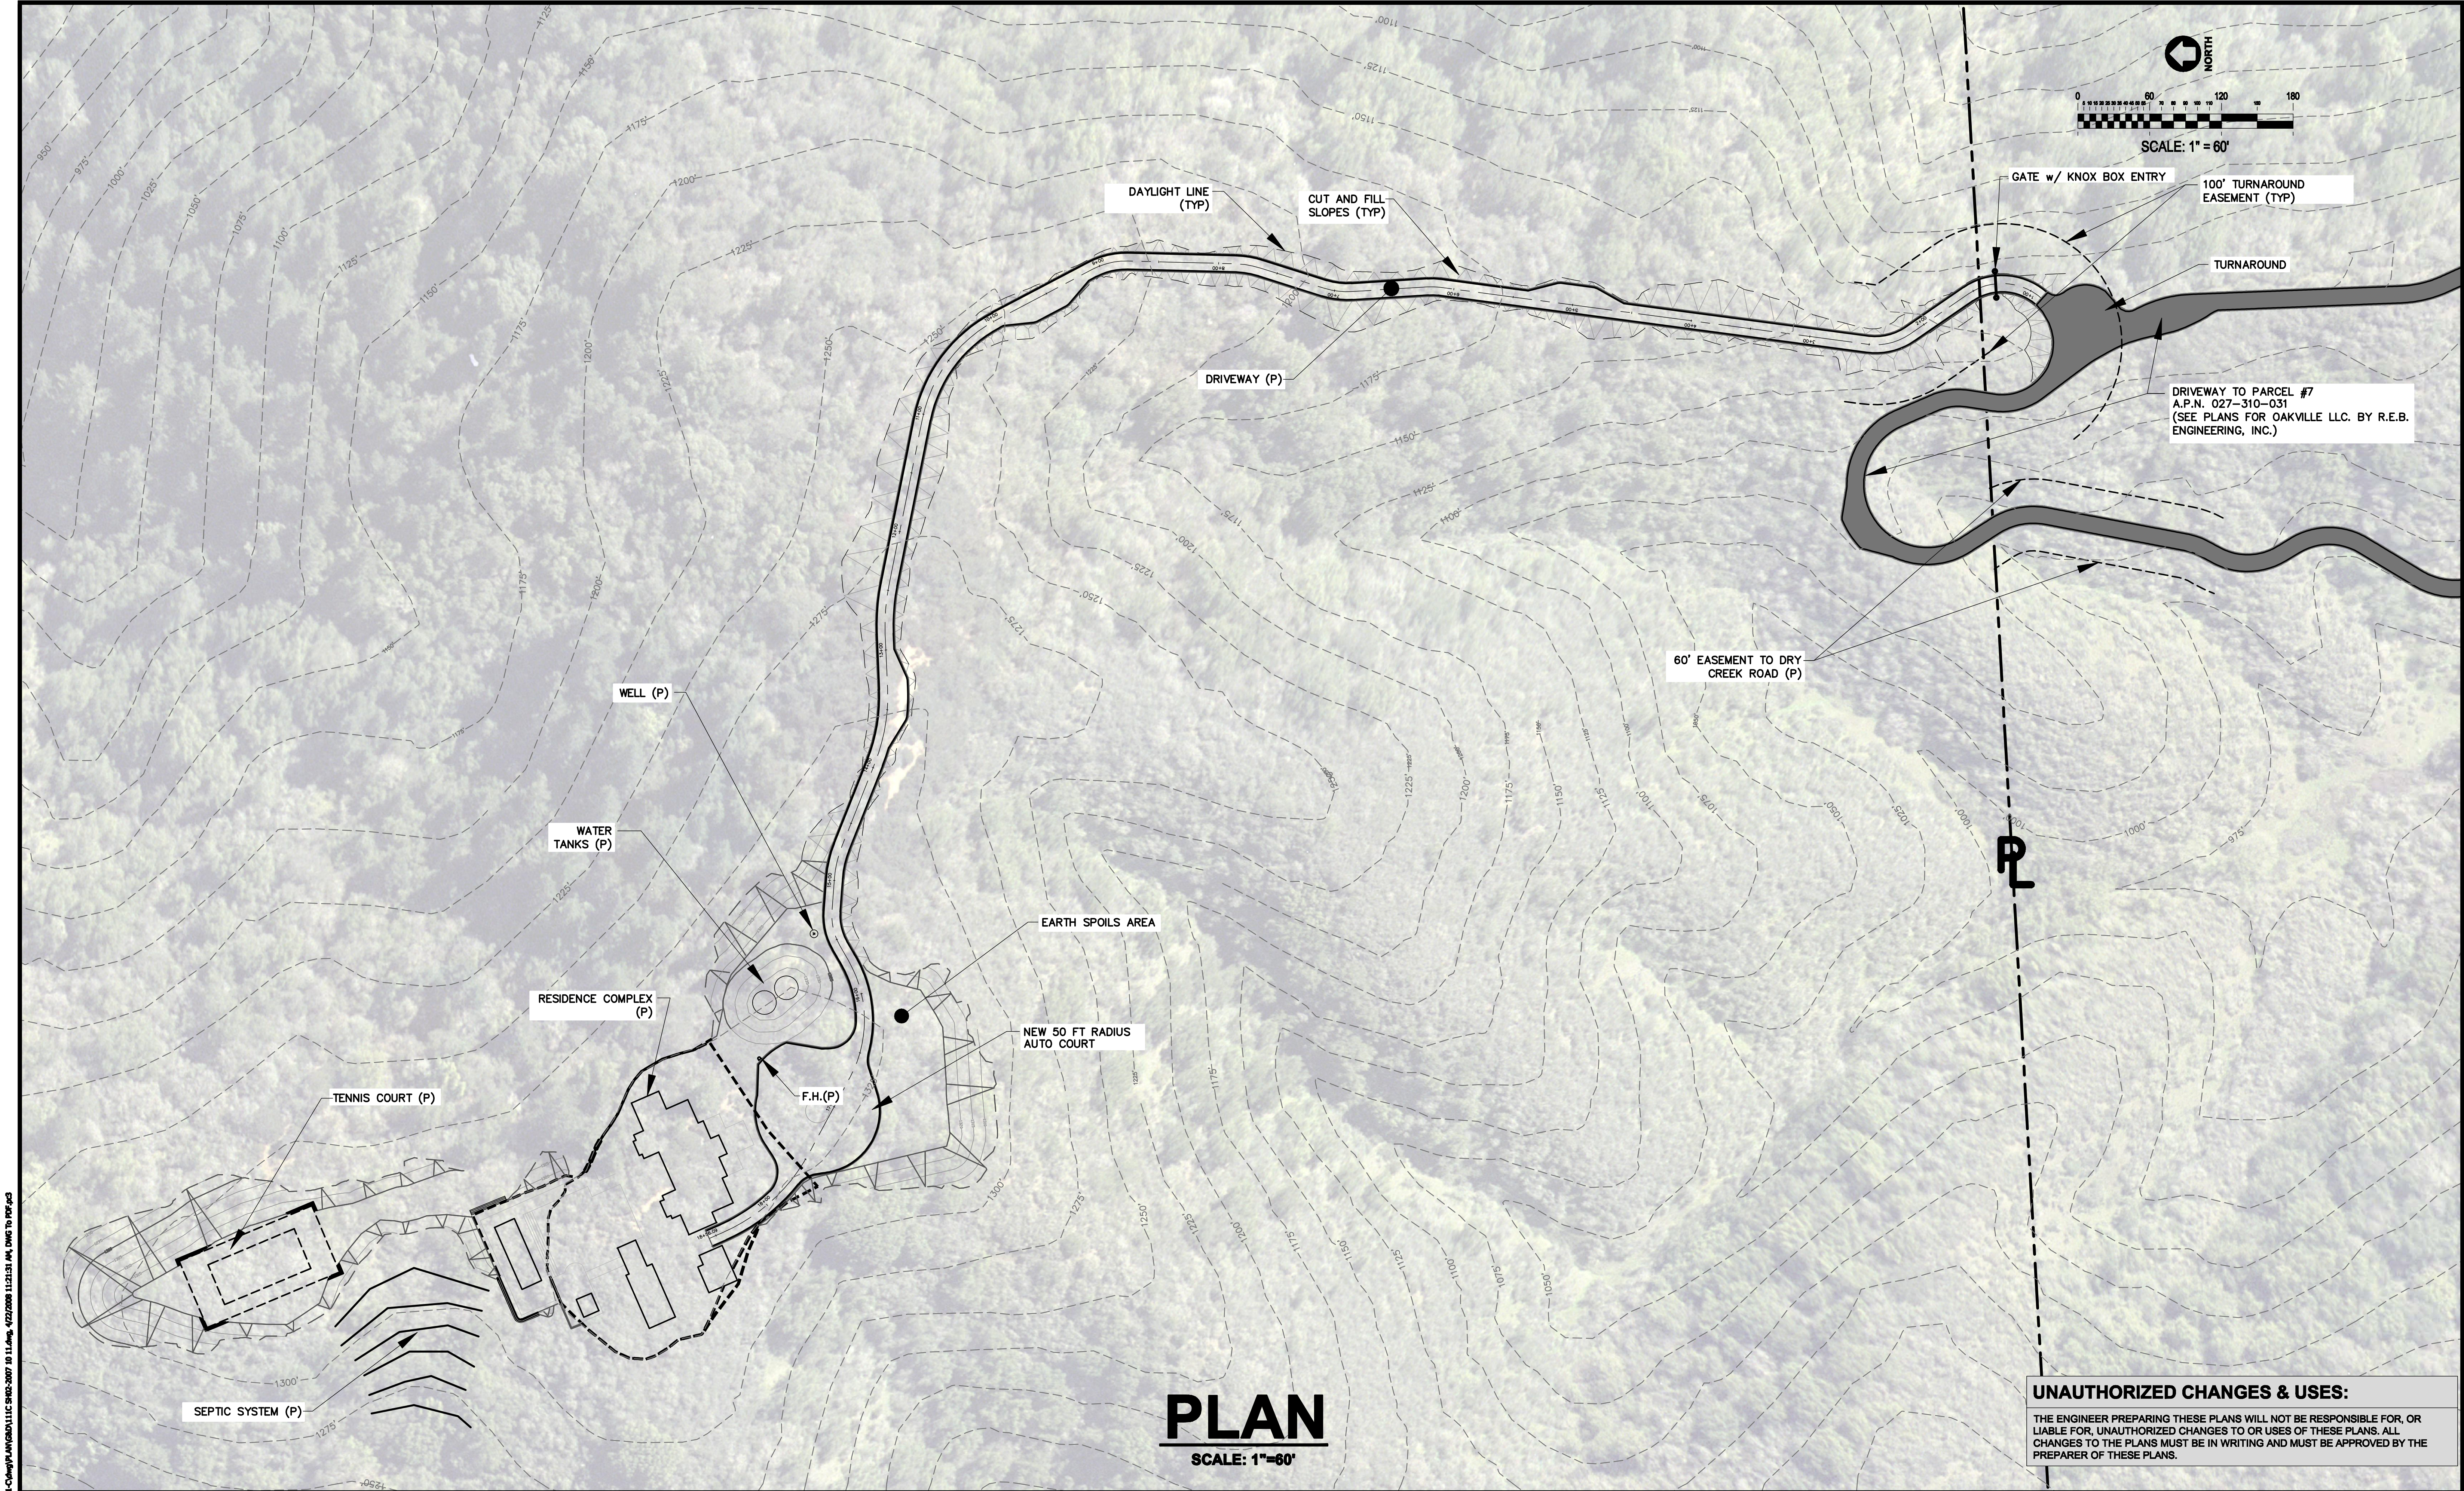

S:\LAND PROJECTS\2007-111-C\dwg\PLAN\G&D\111C SH02-2007 10 11.dwg, 4/22/2008 11:21:31 AM, DWG TO PDF.plt

|                                 |              |                   |                       |  |  |  |  |  |  |  |            |
|---------------------------------|--------------|-------------------|-----------------------|--|--|--|--|--|--|--|------------|
| <b>R.E.B. ENGINEERING, INC.</b> | DESIGNED BY: | <b>R.E.B.</b>     |                       |  |  |  |  |  |  |  |            |
|                                 | DRAFTED BY:  | <b>T.T.</b>       |                       |  |  |  |  |  |  |  |            |
|                                 | PROJECT NO:  | <b>2007-111C</b>  |                       |  |  |  |  |  |  |  |            |
|                                 | DATE:        | <b>09/07/2007</b> |                       |  |  |  |  |  |  |  |            |
|                                 | COMMENTS:    |                   |                       |  |  |  |  |  |  |  |            |
|                                 | REV. NO.     | REV. DATE         | 10-11-07 ENTIRE SHEET |  |  |  |  |  |  |  | REB        |
|                                 |              |                   | REVISIONS             |  |  |  |  |  |  |  | BY         |
|                                 |              |                   |                       |  |  |  |  |  |  |  | APPD.      |
|                                 |              |                   |                       |  |  |  |  |  |  |  | APPD. DATE |

**R.E.B. ENGINEERING, INC.**  
**CIVIL & STRUCTURAL**  
**ENGINEERING, PLANNING, & SURVEYING**  
345 La Fata St, Suite B • P.O. Box 113  
Saint Helena, CA 94574  
tel: (707) 963-8638 fax: (707) 963-2346

**RESIDENCE FOR: PACIFIC COAST VENTURE, CORP.**  
CAMPBELL CREEK RANCH - PARCEL #3  
A.P.N. 027-310-032  
MAILING ADDRESS: 3082 White Sulphur Springs Road  
ST. HELENA, CA 94574

|                     |  |                          |
|---------------------|--|--------------------------|
| <b>AERIAL PHOTO</b> |  | JOB NO: <b>2007-111C</b> |
|                     |  | DATE: <b>09/07/2007</b>  |
|                     |  | SHEET NO: <b>2</b>       |
|                     |  | OF <b>14</b> SHEETS      |

FOR PERMIT ONLY NOT FOR CONSTRUCTION



MATCHLINE STATION 18+50 SEE SHEET 4 FOR ADDITIONAL SITE WORK

PROPOSED RESIDENCE COMPLEX PAD ELEV = 1325.0±  
SEE SHEET 5 FOR PAD SECTIONS AND SHEET 6 FOR  
DRIVEWAY IMPROVEMENTS

DAYLIGHT CUT TO  
EXISTING GRADE  
(TYP)

TWO 10,000 GALLON WATER TANKS  
BTM TANK ELEV=1328.0±

— LIMIT OF WORK LINE  
FOR RESIDENCE CONSTRUCTION (TYP)

2%  
GRADE TO DRAIN  
(TYP)

FIRE HYDRANT -

FIRE TRUCK  
TURNOUT

EDGE OF PAVEMENT

10 FT RADIUS  
PLANTER CIRCLE —

EARTH FILL  
AROUND TANK

WELL (P)

2:1 SLOPE (TYP).

EDGE OF PAVEMENT  
(TYP)



(TYP)

DAYLIGHT LINE

2%  
DE TO DRAIN  
(TYP)

— 50 FOOT RADIUS PVMT CIRCLE

PROPOSED EARTH  
SPOILS AREA NEXT  
TO AUTO COURT  
ELEV. 1324±


LIMIT OF WORK LINE  
FOR RESIDENCE CONSTRUCTION (TYP)

NOTE

1. FINISH GRADES FOR LANDSCAPING SHALL BE GRADED TO DRAIN AWAY FROM ALL STRUCTURES PER MOST CURRENT UBC STANDARDS.
2. ROOF DRAINS AND AREA DRAINS SHALL HAVE ROCK ENERGY DISSIPATERS PER SHEET 2 AND OUTFALL TO EXISTING OR APPROVED DRAINAGE SWALE LOCATIONS.
3. SEED AND MULCH ALL EXPOSED EARTH SURFACES PER THE SCHEDULE ON SHEET 1 AND REPEAT UNTIL 80% RE-VEGETATED.

## PLAN

GRAPHIC SCALE

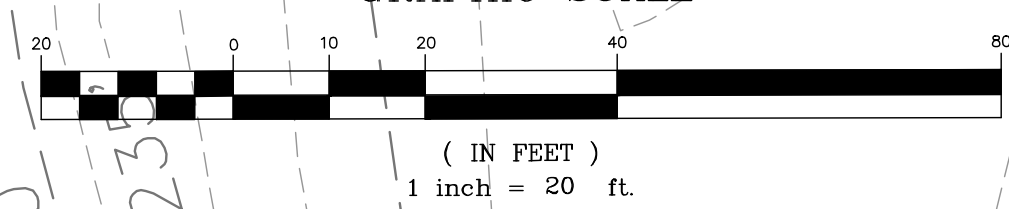

**R.E.B.**  
ENGINEERING, INC.

|              |                   |
|--------------|-------------------|
| DESIGNED BY: | <b>R.E.B.</b>     |
| DRAFTED BY:  | <b>T.T.</b>       |
| PROJECT NO:  | <b>2007-111C</b>  |
| DATE:        | <b>09/07/2007</b> |

|                                                                                     |          |              |
|-------------------------------------------------------------------------------------|----------|--------------|
|  | 10-11-07 | ENTIRE SHEET |
|-------------------------------------------------------------------------------------|----------|--------------|

## REVISIONS

|     |
|-----|
| REB |
|-----|

APPD.

APPD. DATE

**R.E.B. ENGINEERING, INC.**  
**CIVIL & STRUCTURAL**  
**ENGINEERING, PLANNING, & SURVEYING**  
 345 La Fata St., Suite B • P.O. Box 113  
 Saint Helena, CA 94574  
 tel: (707) 963-8638 fax: (707) 963-2346


**RESIDENCE FOR: PACIFIC COAST VENTURE, CORP.**  
CAMPBELL CREEK RANCH - PARCEL #3  
A.P.N. 027-310-032  
MAILING ADDRESS: 3082 White Sulphur Springs Road  
ST. HELENA, CA 94574

# SITE PLAN

JOB NO: **2007-111C**  
DATE: **09/07/2007**  
SHEET NO: **3**  
**14**  
OF SHEETS


**FOR PERMIT ONLY NOT FOR CONSTRUCTION**



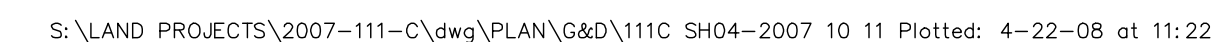

1



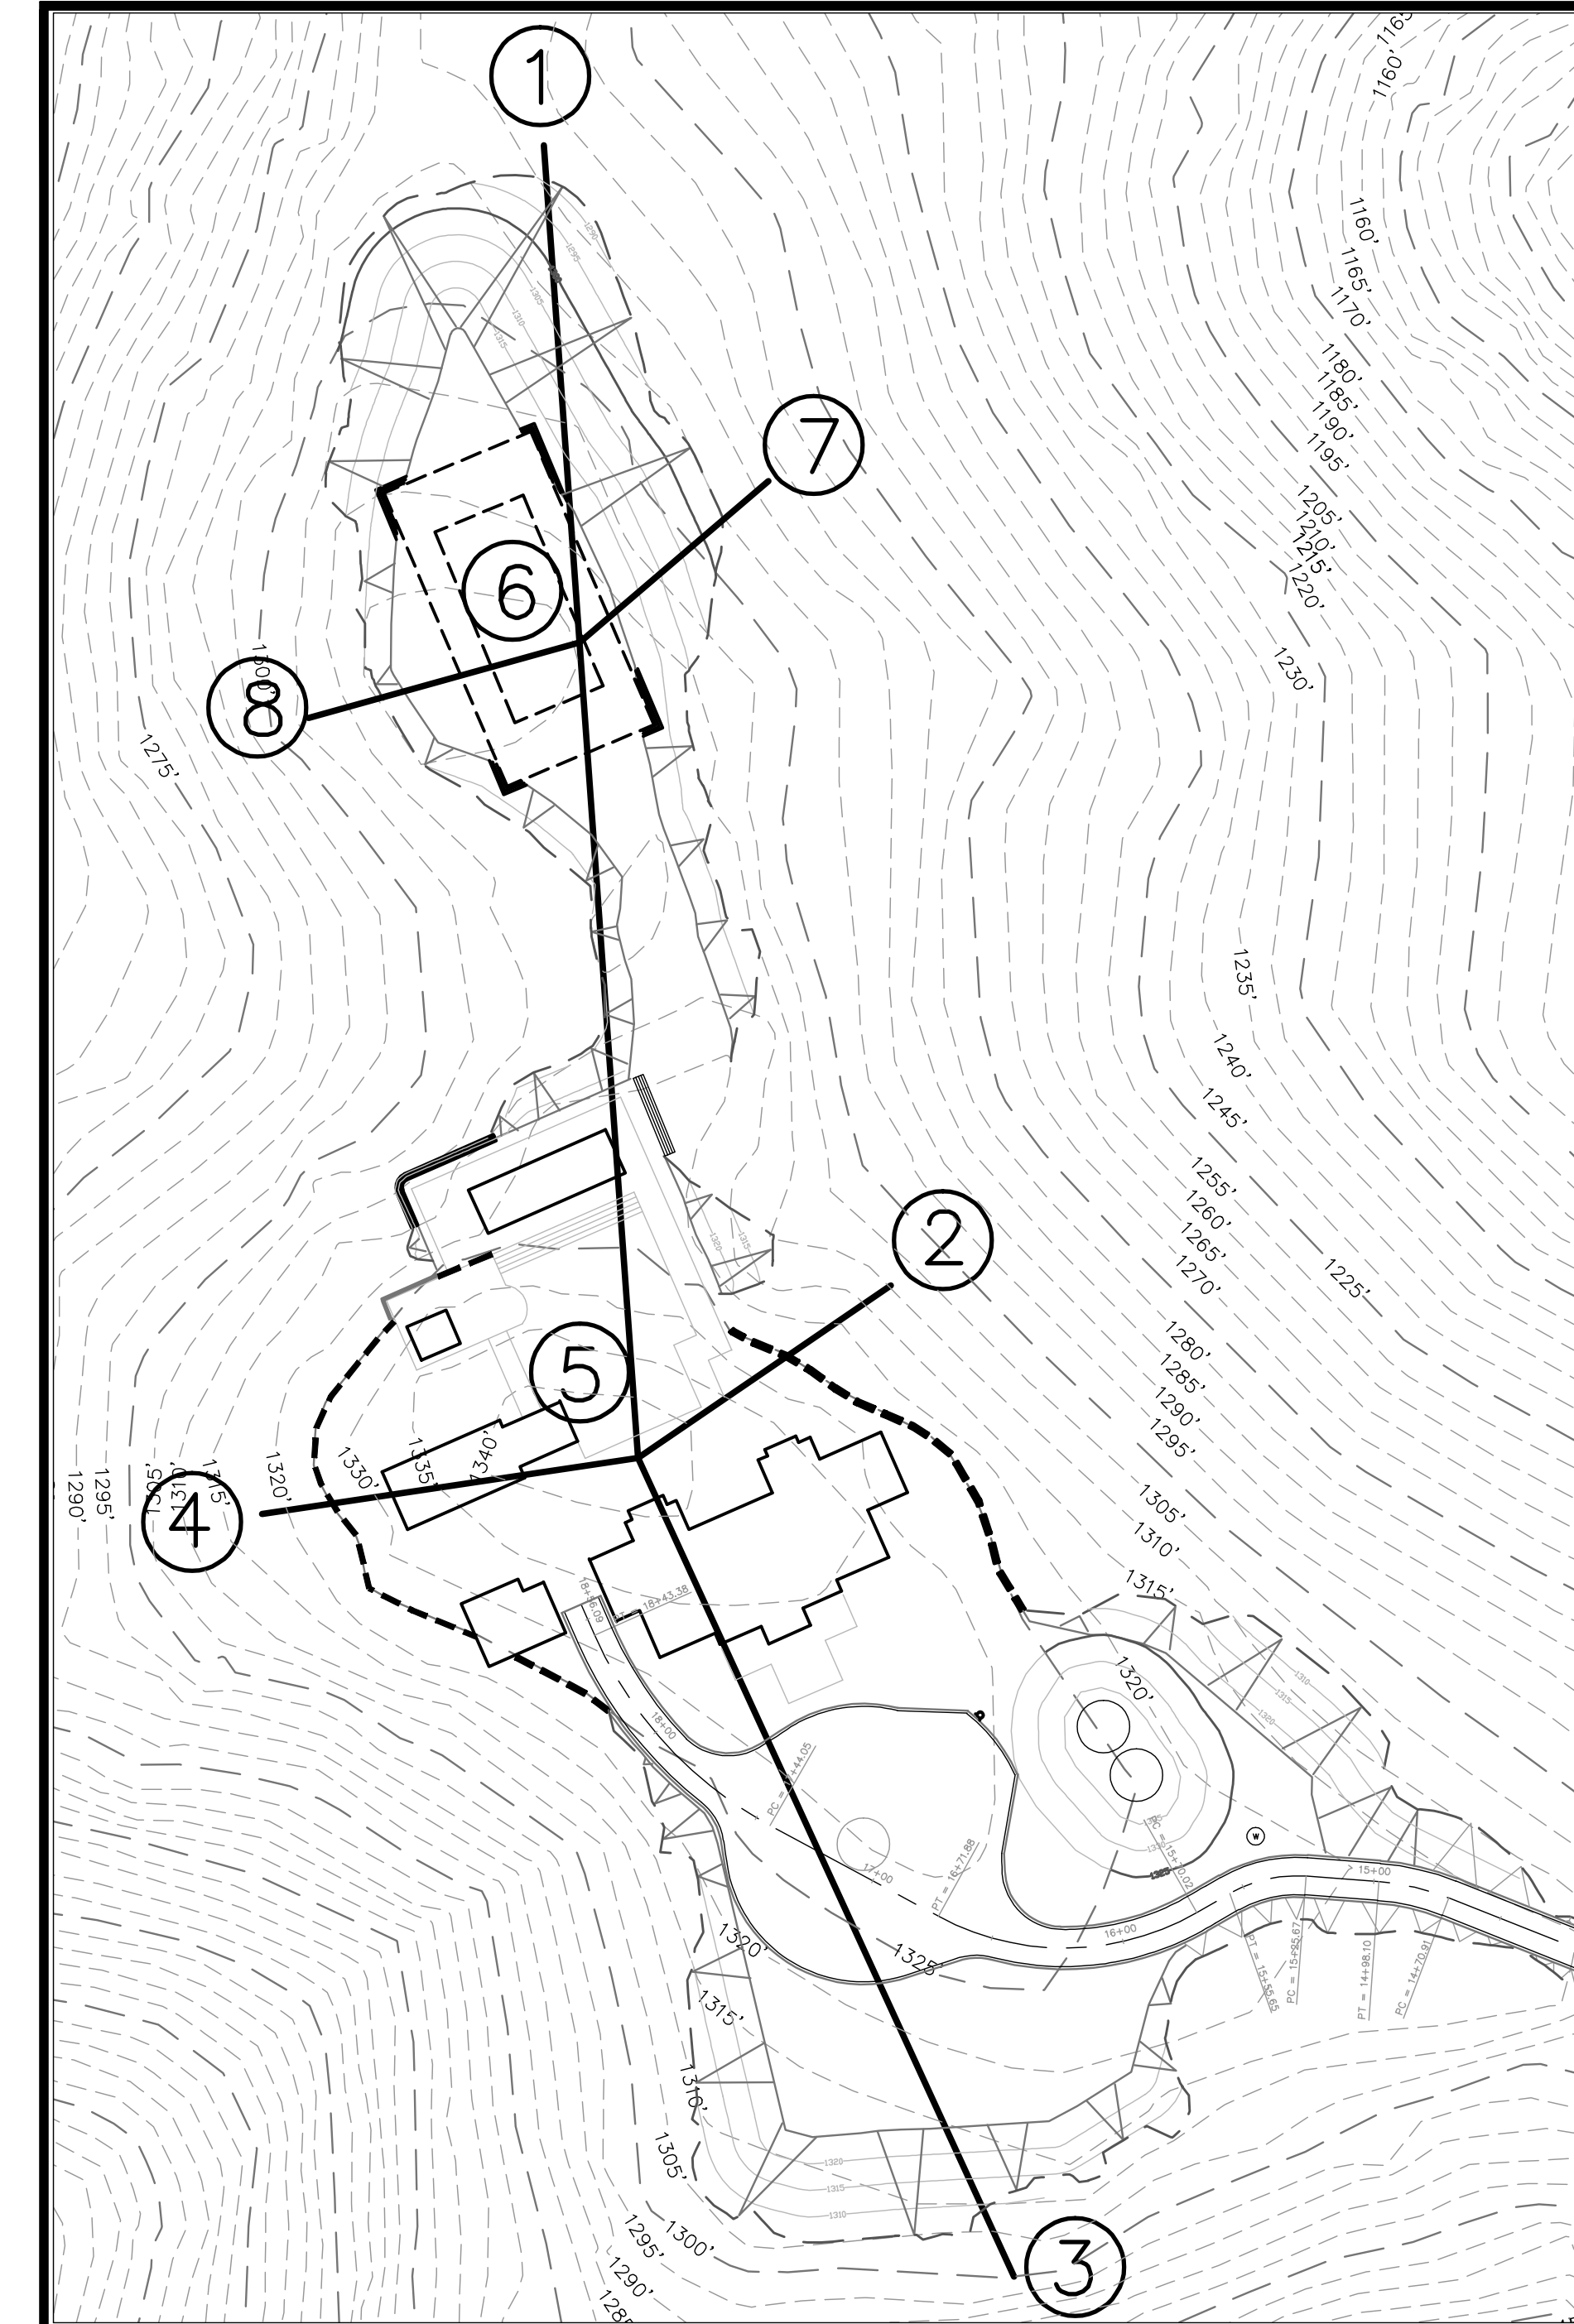

**PLAN**  
SCALE:1"=60'

SECTION ① - ⑥ :  
SLOPE =  $\frac{1314.5'-1289.97'}{174.9'}$   
% SLOPE = 14.0%

SECTION ⑤ - ③ :  
SLOPE =  $\frac{1341.6'-1311.0'}{307.9'}$   
% SLOPE = 9.9%

SECTION ⑤ - ④ :  
SLOPE =  $\frac{1341.6'-1325.0'}{116.5'}$   
% SLOPE = 14.2%

SECTION ⑤ - ② :  
SLOPE =  $\frac{1341.6'-1325.0'}{67.8'}$   
% SLOPE = 24.5%

SECTION ⑥ - ⑤ :  
SLOPE =  $\frac{1341.6'-1314.5'}{308.5'}$   
% SLOPE = 8.8%

SECTION ⑥ - ⑦ :  
SLOPE =  $\frac{1314.5'-1295.3'}{70.9'}$   
% SLOPE = 27.1%

SECTION ⑥ - ⑧ :  
SLOPE =  $\frac{1314.5'-1315.9'}{77.3'}$   
% SLOPE = 1.8%

| SECTION DESC.   | LENGTH=L | SLOPE=S | S x L    |
|-----------------|----------|---------|----------|
| SECTION ① - ⑥ : | 174.9'   | 14.0%   | 2,448.6' |
| SECTION ⑥ - ⑤ : | 308.5'   | 8.8%    | 2,714.8' |
| SECTION ⑤ - ③ : | 307.9'   | 9.9%    | 3,048.2' |
| SECTION ⑥ - ⑦ : | 70.9'    | 27.1%   | 1,921.4' |
| SECTION ⑤ - ④ : | 116.5'   | 14.2%   | 1,654.3' |
| SECTION ⑥ - ⑧ : | 77.3'    | 1.8%    | 139.1'   |
| SECTION ⑤ - ② : | 67.8'    | 24.5%   | 1,661.1' |








$$\sum L = 1,123.8' \quad \sum L \times S = 13,587.5'$$

$$\text{AVERAGE PAD SLOPE} = \frac{\sum S \times L}{\sum L} = \frac{13,587.5'}{1,123.8'}$$

$$\text{TOTAL AVERAGE SLOPE} = \underline{12.1\%}$$

## STRUCTURAL CROSS SECTIONS

SCALE:1"=20' HORZ & VERT.

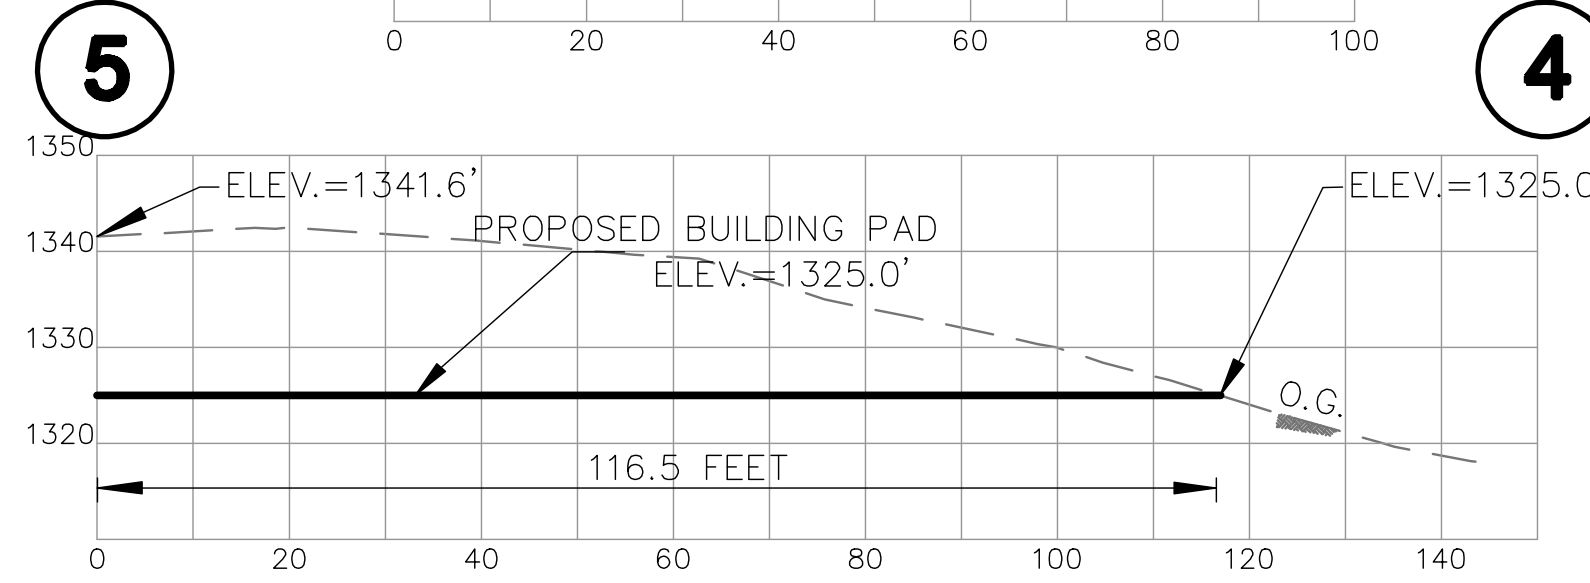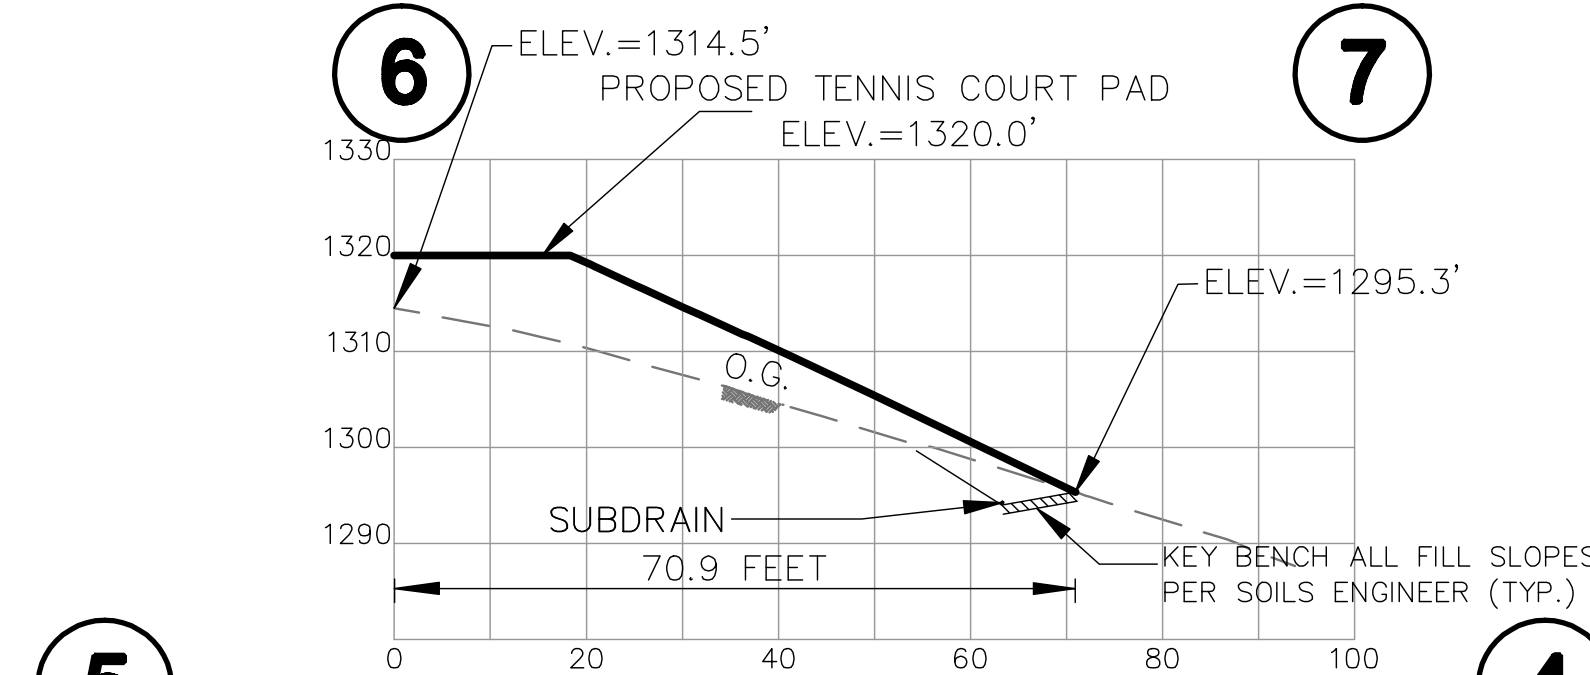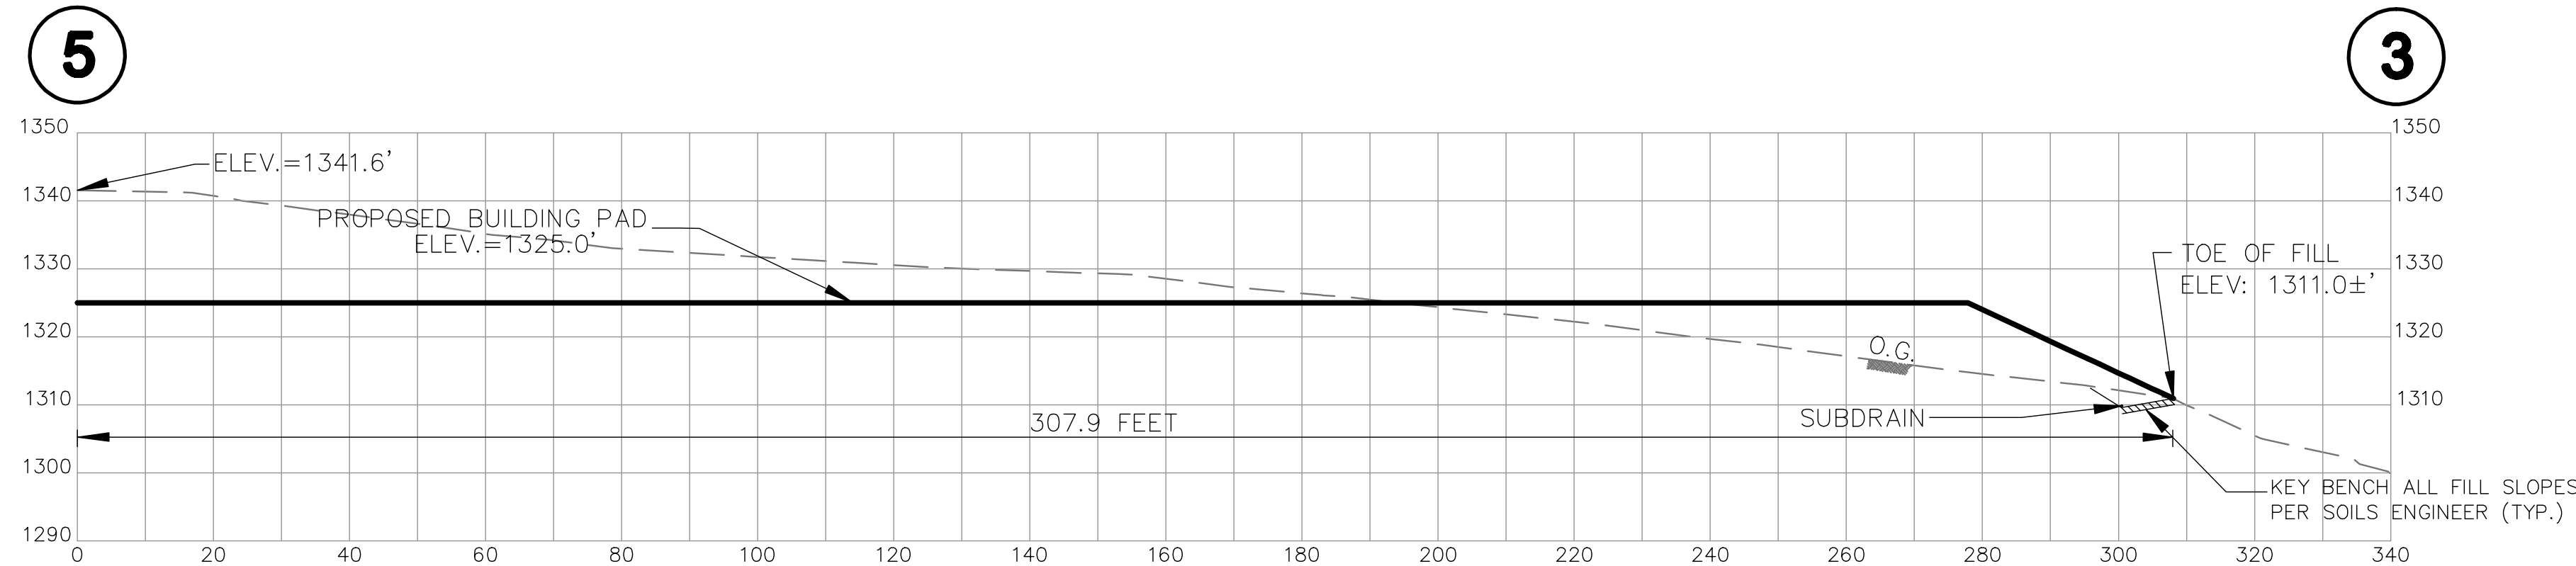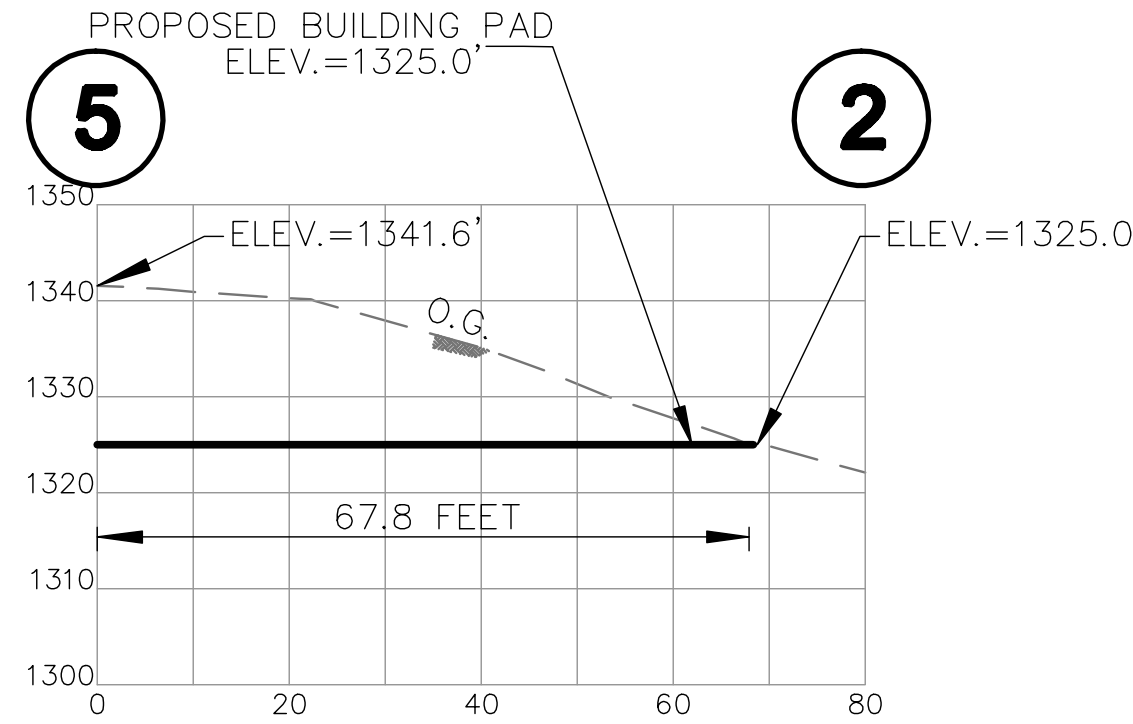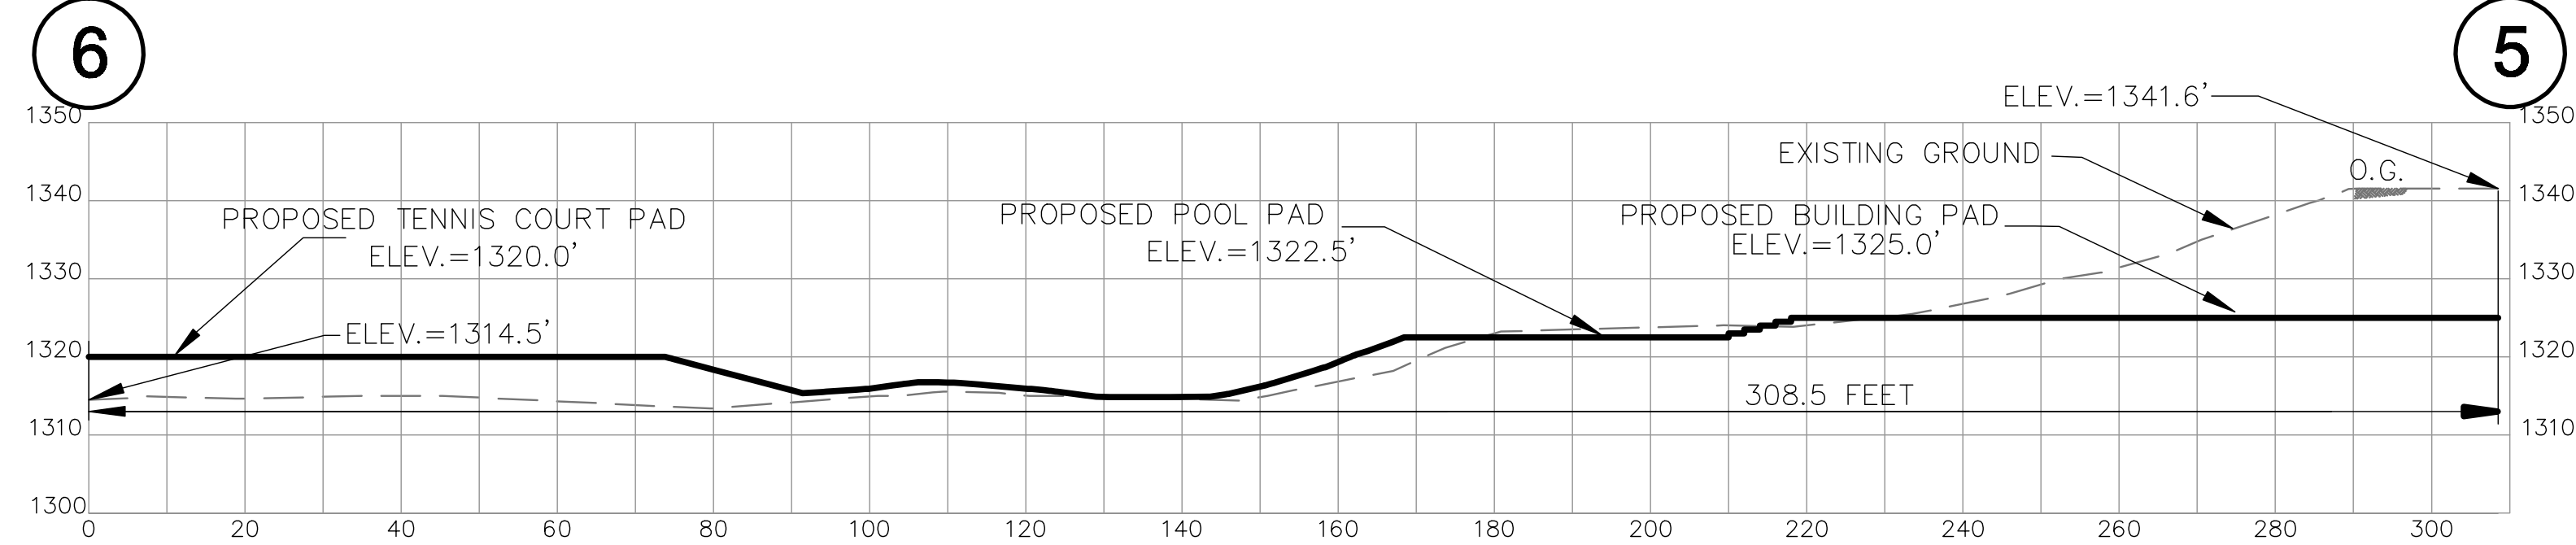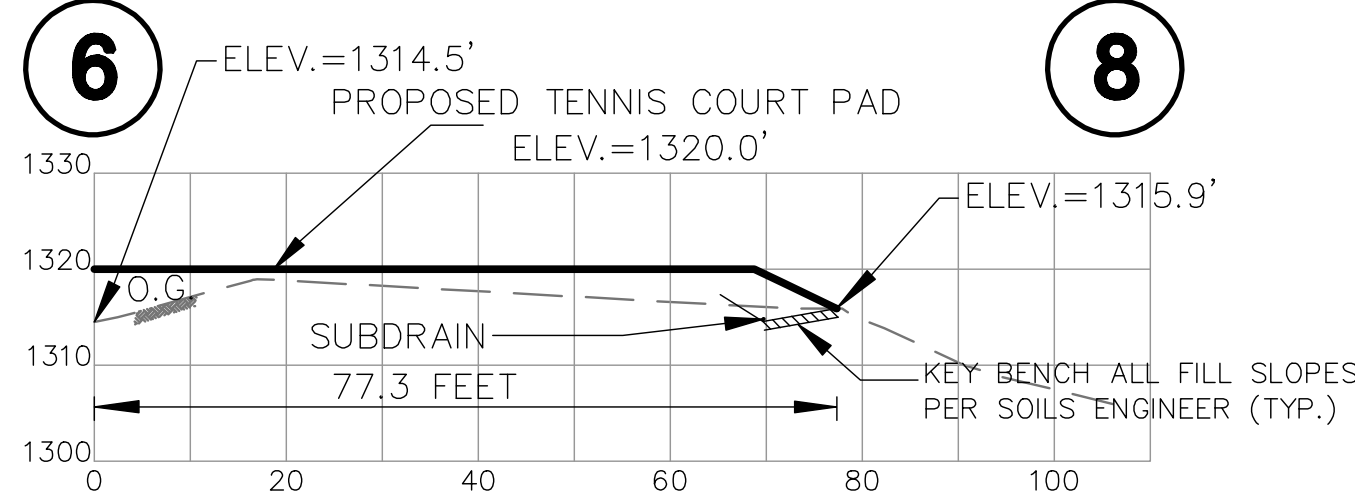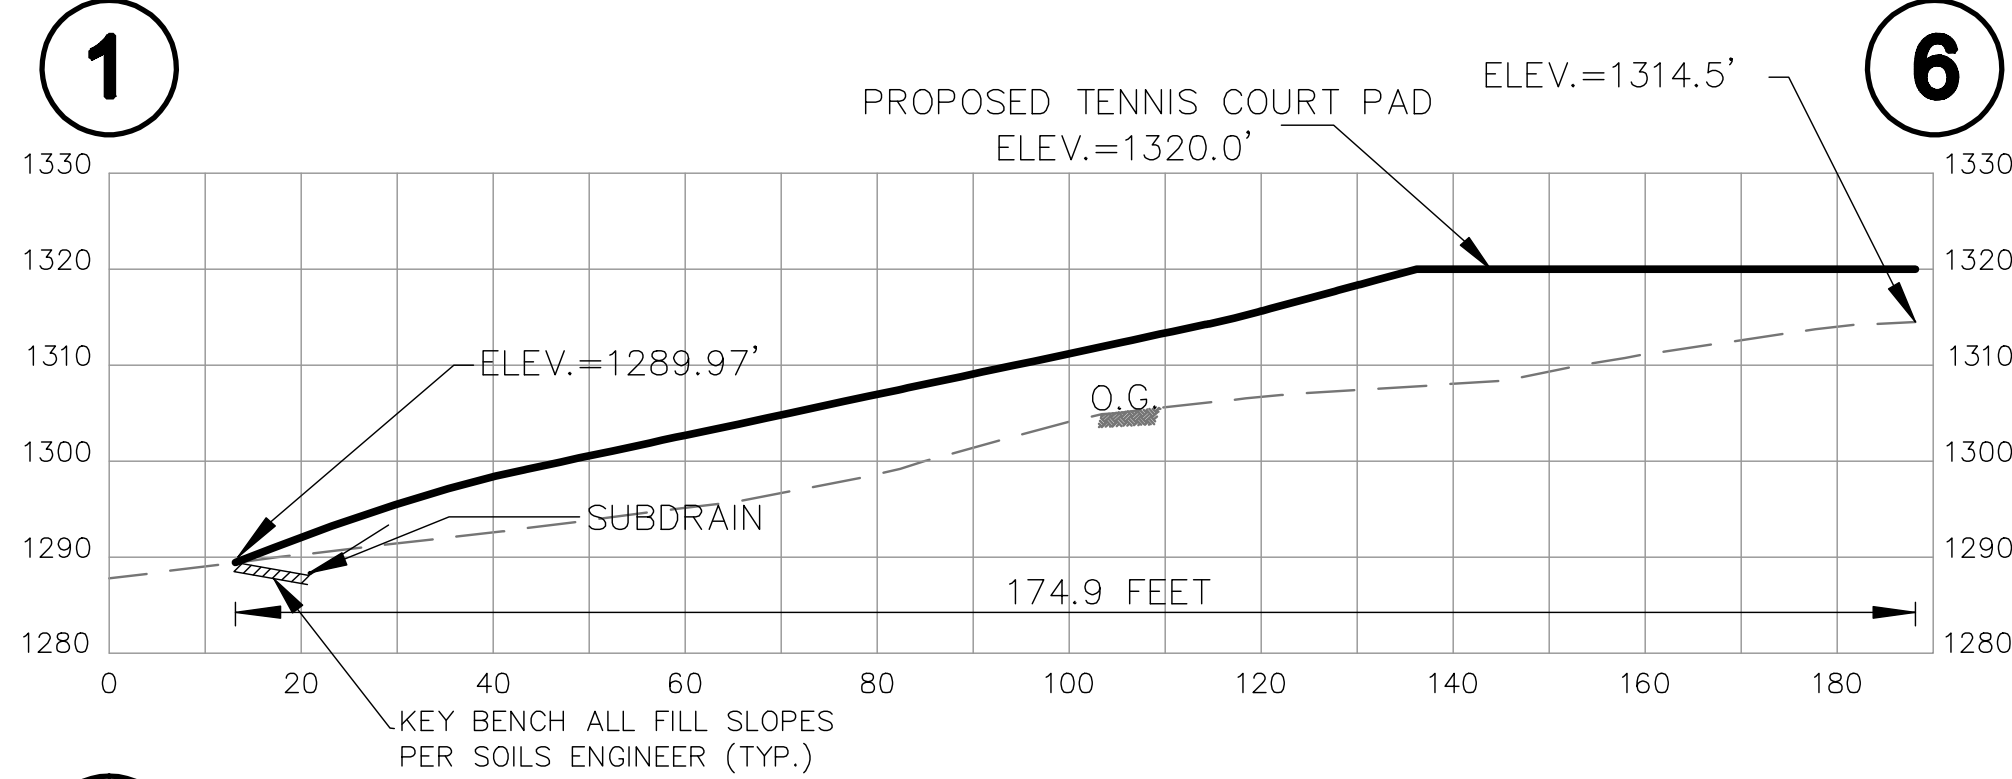

S:\LAND PROJECTS\2007-1111-C\dwg\PLAN\G&D\111C SH05-2007 10 11.dwg, 4/22/2008 11:23:18 AM, DWG To PDF, p43

**R.E.B.**  
ENGINEERING, INC.

DESIGNED BY: **R.E.B.**  
DRAFTED BY: **T.T.**  
PROJECT NO: **2007-111C**  
DATE: **09/07/2007**

COMMENTS:

10-11-07 ENTIRE SHEET

REB

BY APPD APPD DATE

**R.E.B. ENGINEERING, INC.**  
CIVIL & STRUCTURAL  
ENGINEERING, PLANNING, & SURVEYING  
345 La Fata St, Suite B • P.O. Box 113  
Saint Helena, CA 94574  
tel: (707) 963-8638 fax: (707) 963-2346

**RESIDENCE FOR: PACIFIC COAST VENTURE, CORP.**  
CAMPBELL CREEK RANCH - PARCEL #3  
A.P.N. 027-310-032  
MAILING ADDRESS: 3082 White Sulphur Springs Road  
ST. HELENA, CA 94574


**STRUCTURAL  
CROSS SECTIONS**

JOB NO: **2007-111C**  
DATE: **09/07/2007**  
SHEET NO: **5**  
OF **14** SHEETS









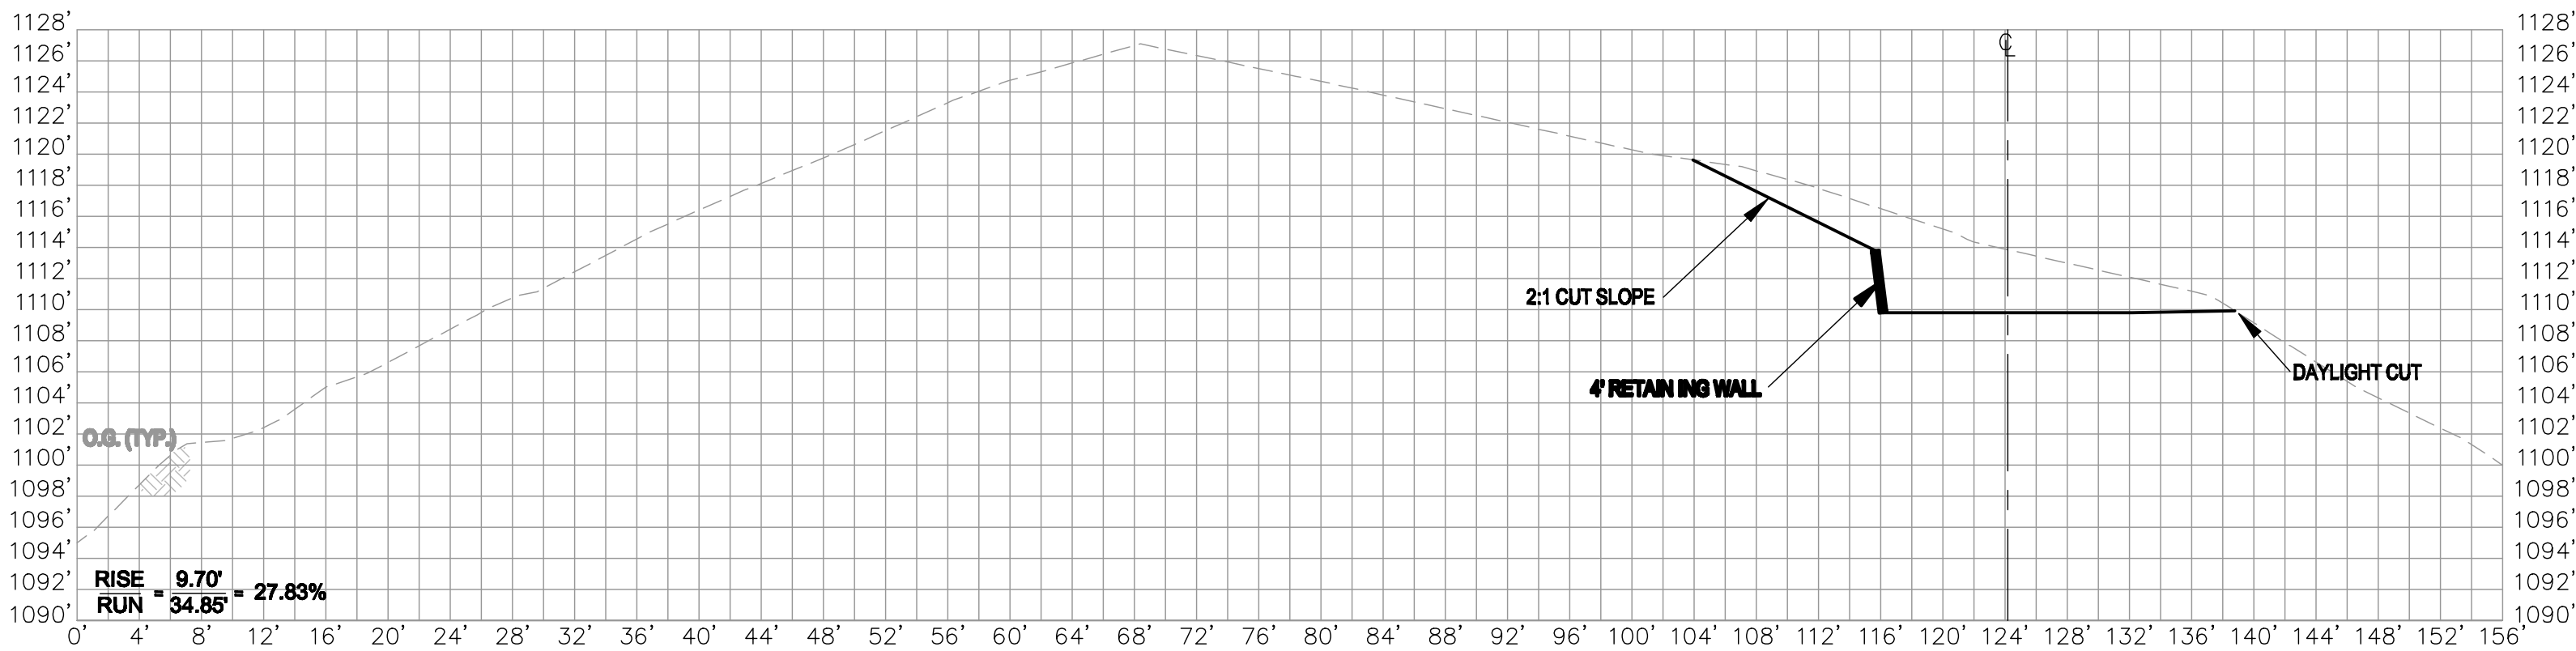


SECTION 1+00

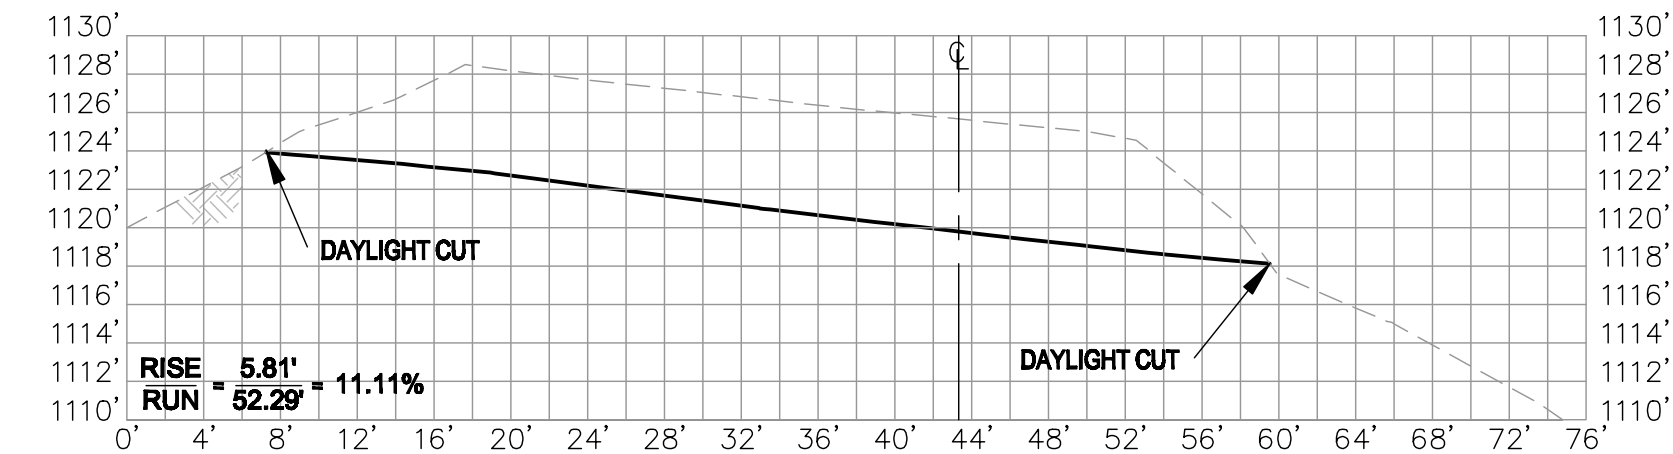


SECTION 2+00

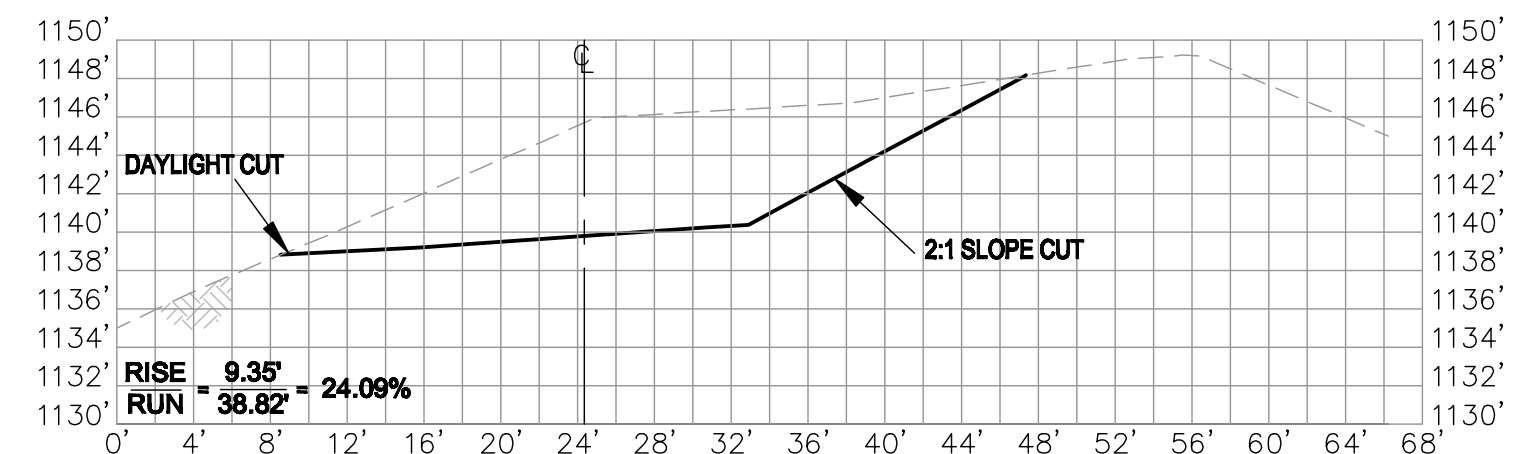


SECTION 3+00

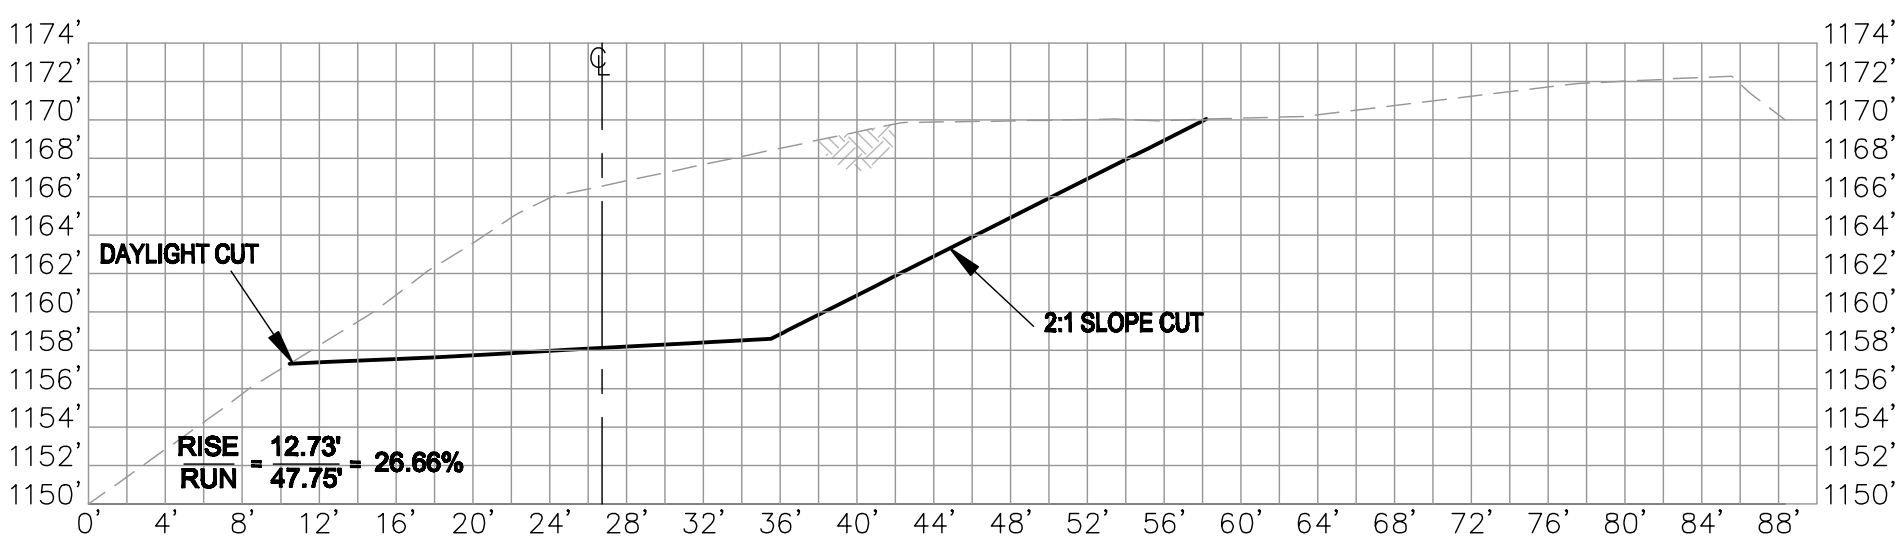


SECTION 4+00

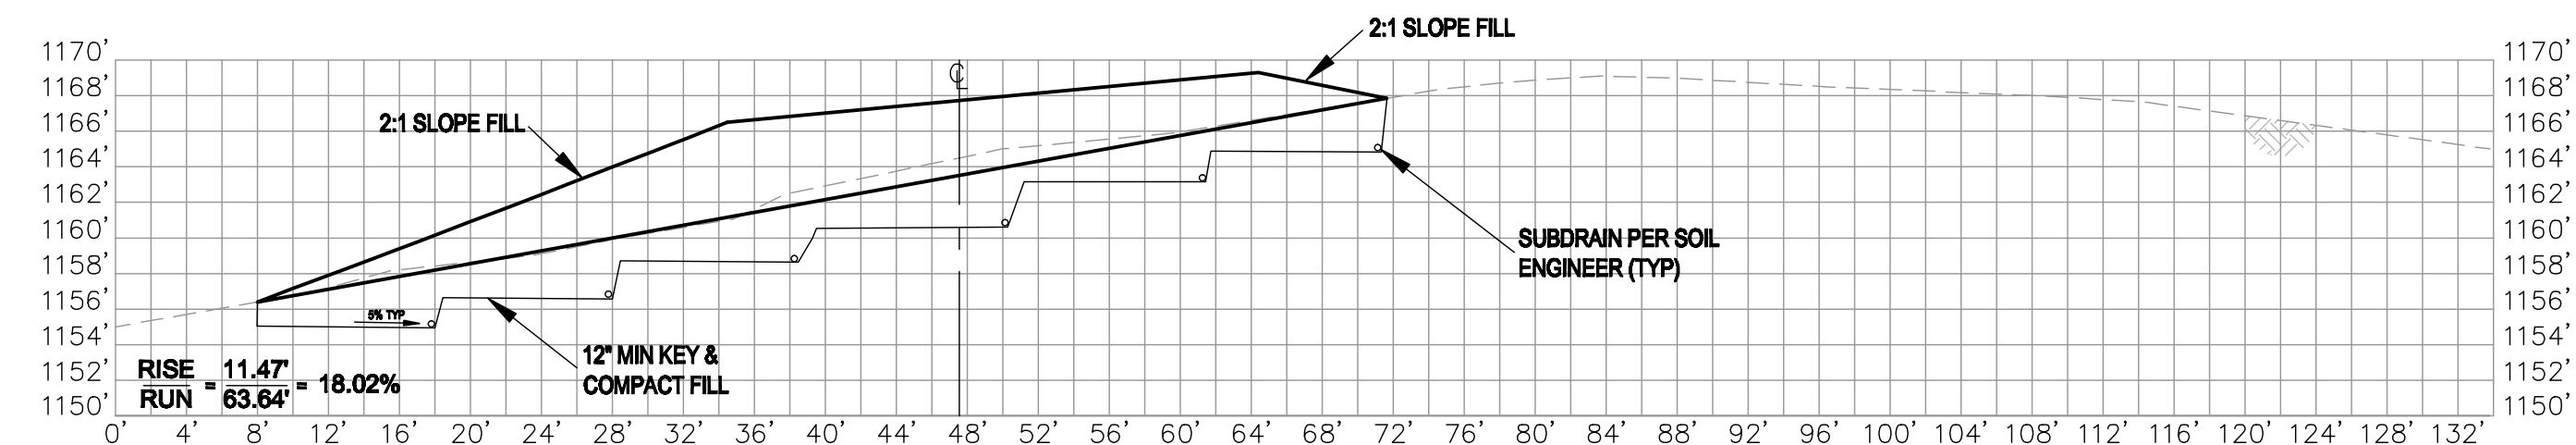


SECTION 5+00

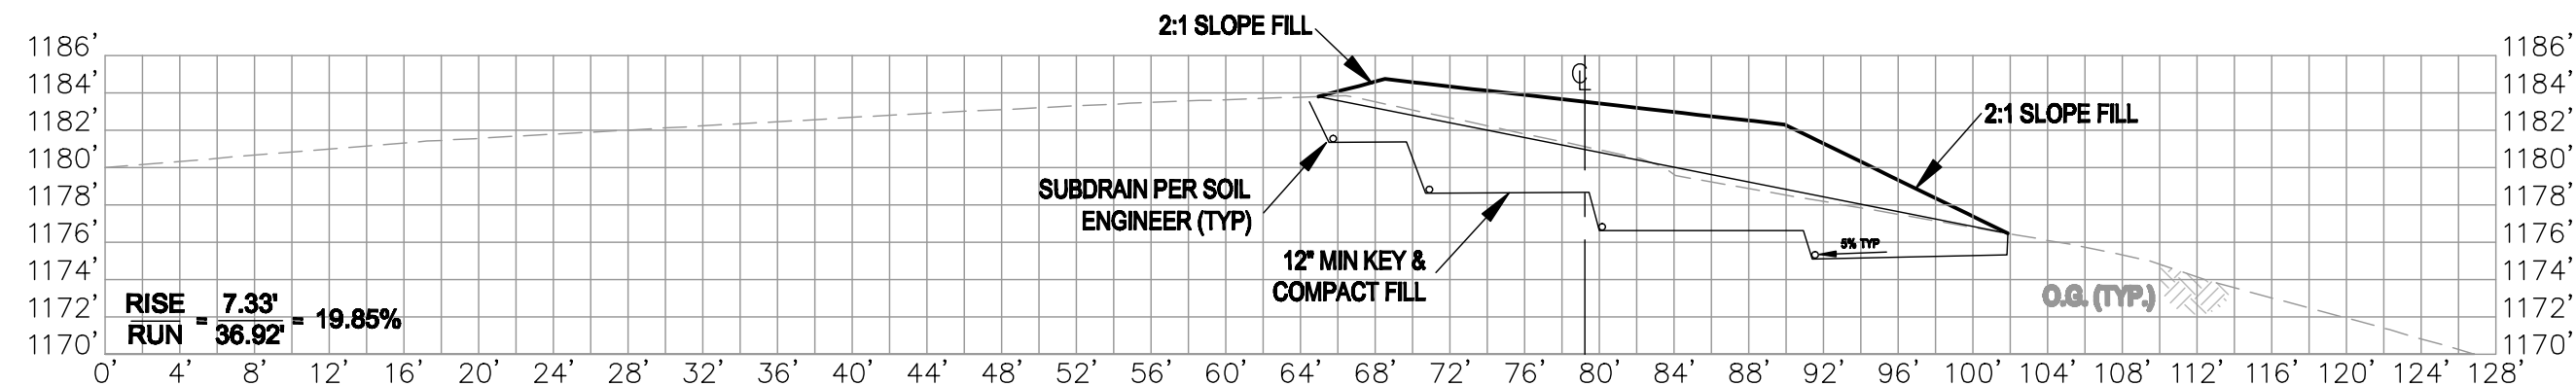


SECTION 6+00

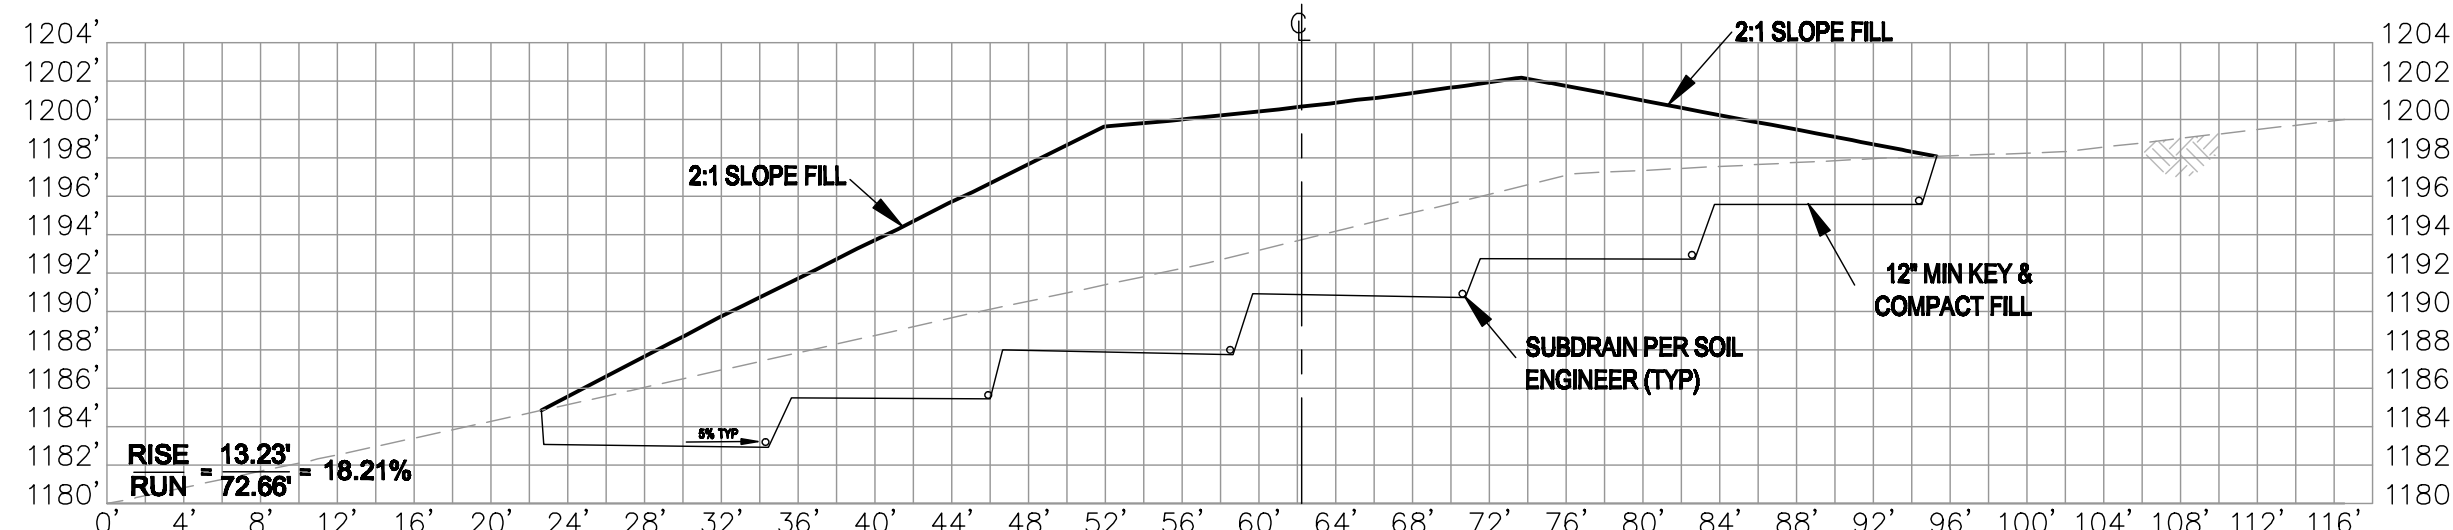


SECTION 7+00

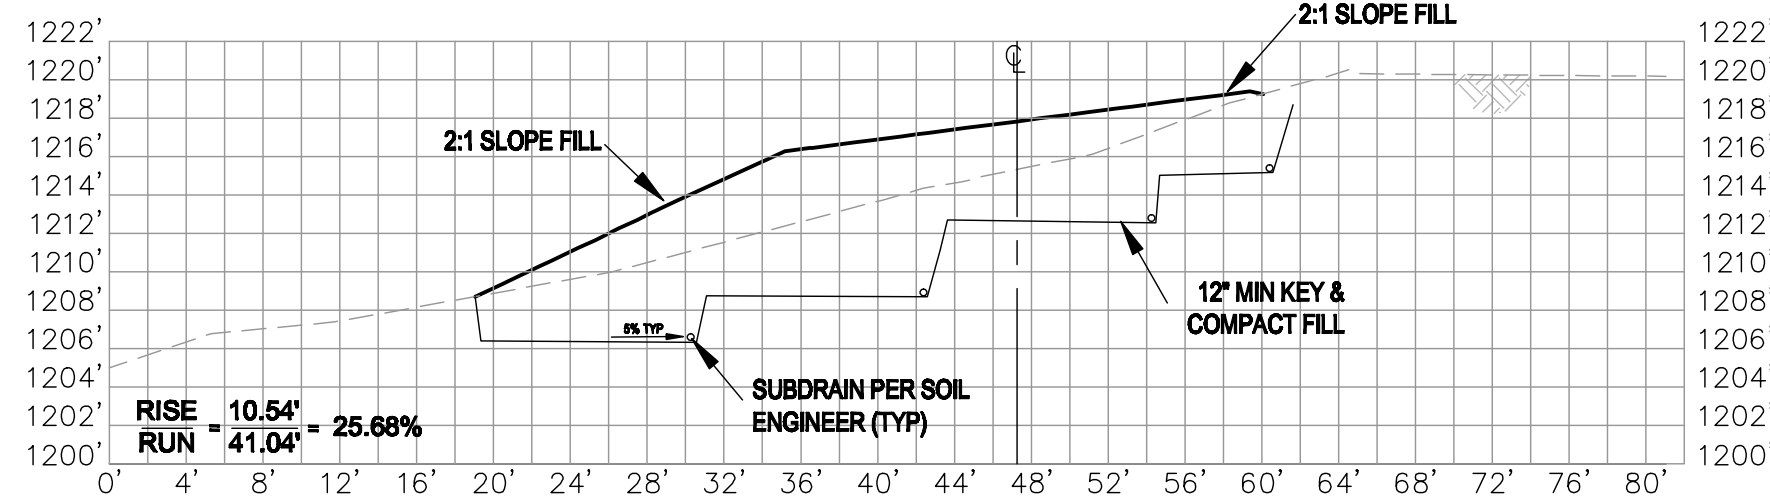

SECTION 8+00

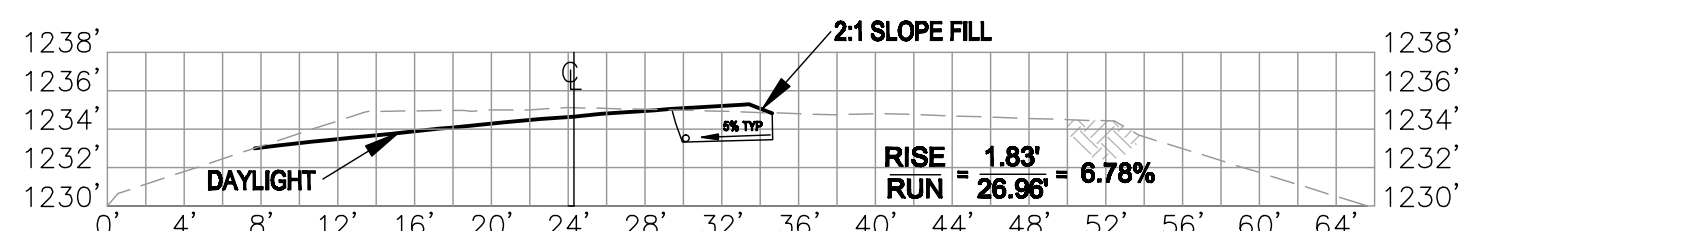


SECTION 9+00

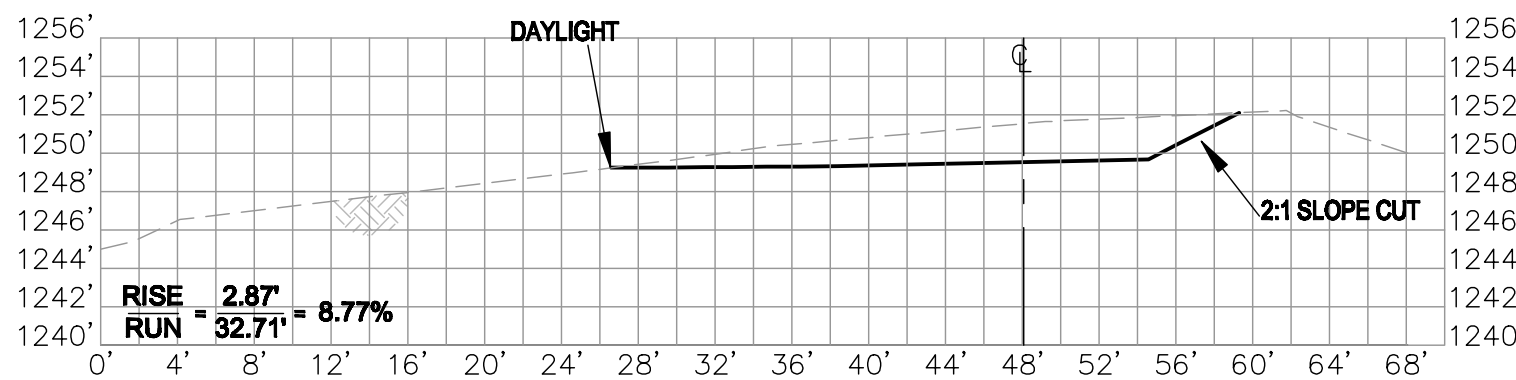

SECTION 10+00

## CROSS SECTIONS

SCALE: 1"=10' HORZ. & VERT.

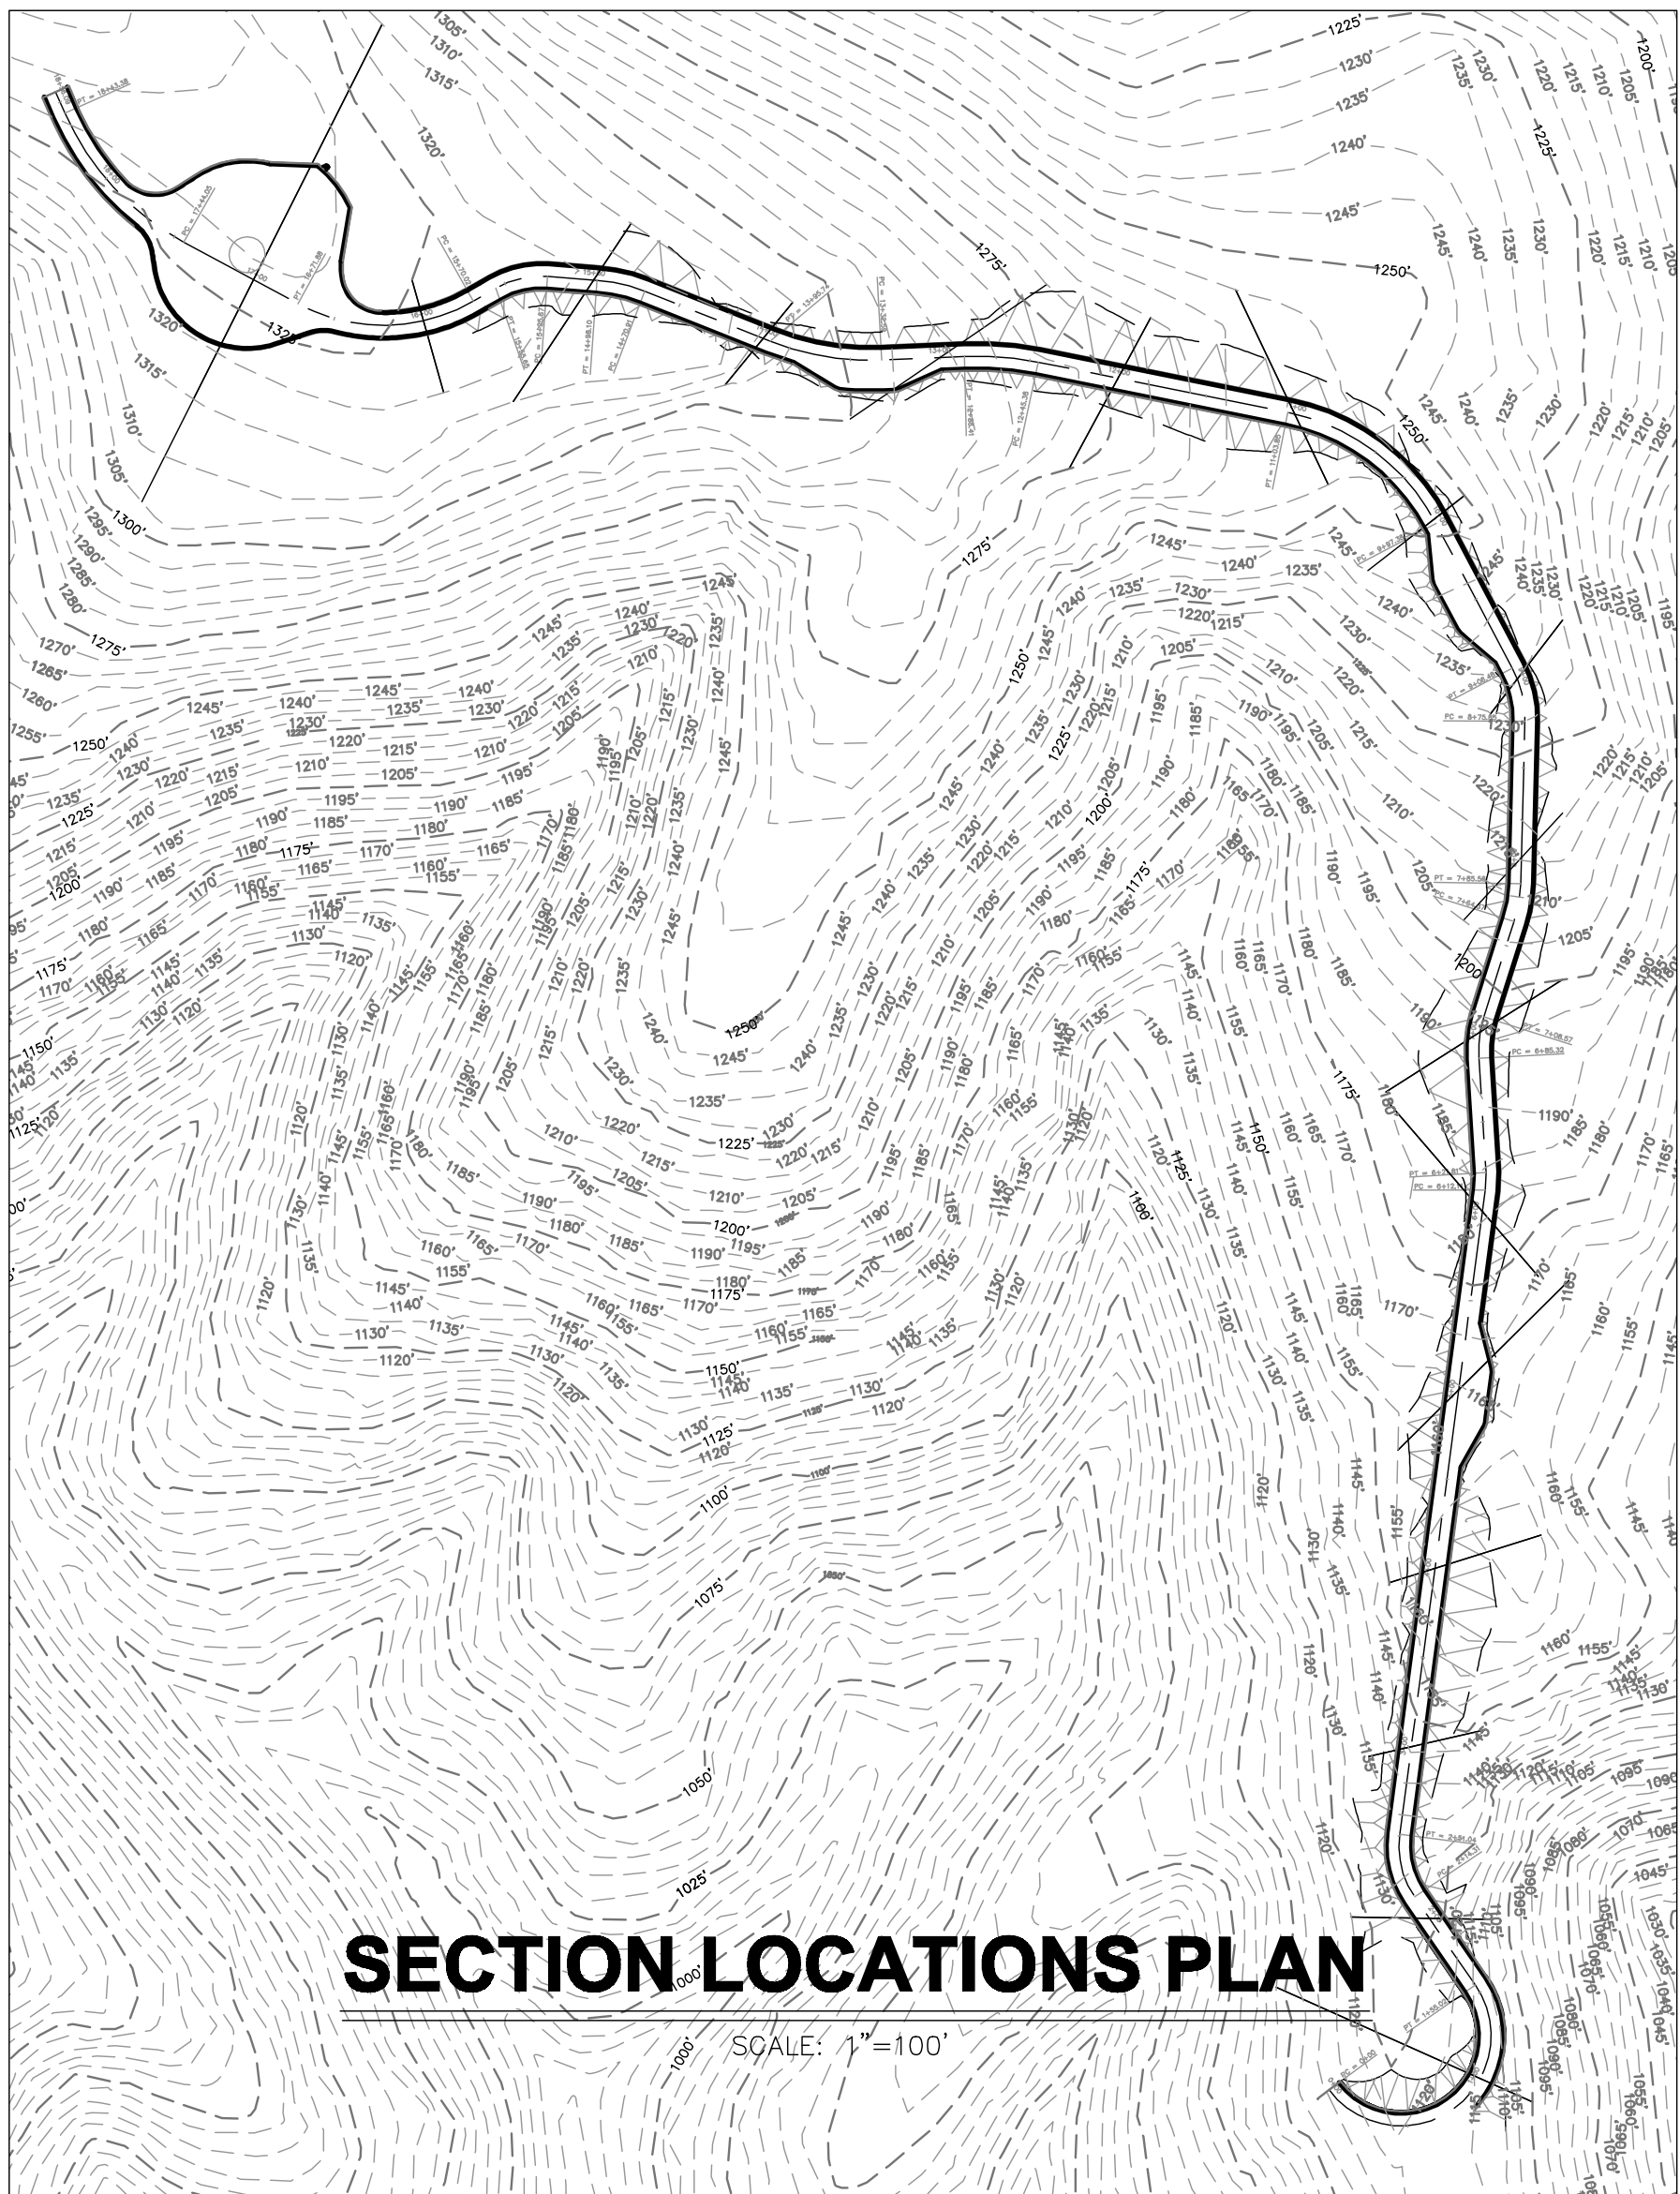

## SECTION LOCATIONS PLAN

SCALE: 1"=100'

S:\LAND PROJECTS\2007-111-C\dwg\PLAN\G&D\111C SH07-2007 10 11.dwg, 4/22/2008 11:24:58 AM, DWG TO PDF.plt

**R.E.B.**  
ENGINEERING, INC.

DESIGNED BY: **R.E.B.**  
DRAFTED BY: **T.T.**  
PROJECT NO: **2007-111C**  
DATE: **09/07/2007**

COMMENTS:



10-11-07 ENTIRE SHEET

REB

REV. NO.

REV. DATE

REVISIONS

BY

APPD.

APPD. DATE

**R.E.B. ENGINEERING, INC.**  
CIVIL & STRUCTURAL  
ENGINEERING, PLANNING, & SURVEYING  
345 La Fata St, Suite B • P.O. Box 113  
Saint Helena, CA 94574  
tel: (707) 963-8638 fax: (707) 963-2346


RESIDENCE FOR: PACIFIC COAST VENTURE, CORP.  
CAMPBELL CREEK RANCH - PARCEL #3  
A.P.N. 027-310-032  
MAILING ADDRESS: 3082 White Sulphur Springs Road  
ST. HELENA, CA 94574

## ROAD CROSS SECTIONS


JOB NO: **2007-111C**  
DATE: **09/07/2007**  
SHEET NO: **7**  
OF **14** SHEETS




S:\LAND PROJECTS\2007-111-C\dwg\PLAN\G&D\111C SH08-2007 10 11.dwg, 4/22/2008 11:25:23 AM, DWG To PDF.pgs

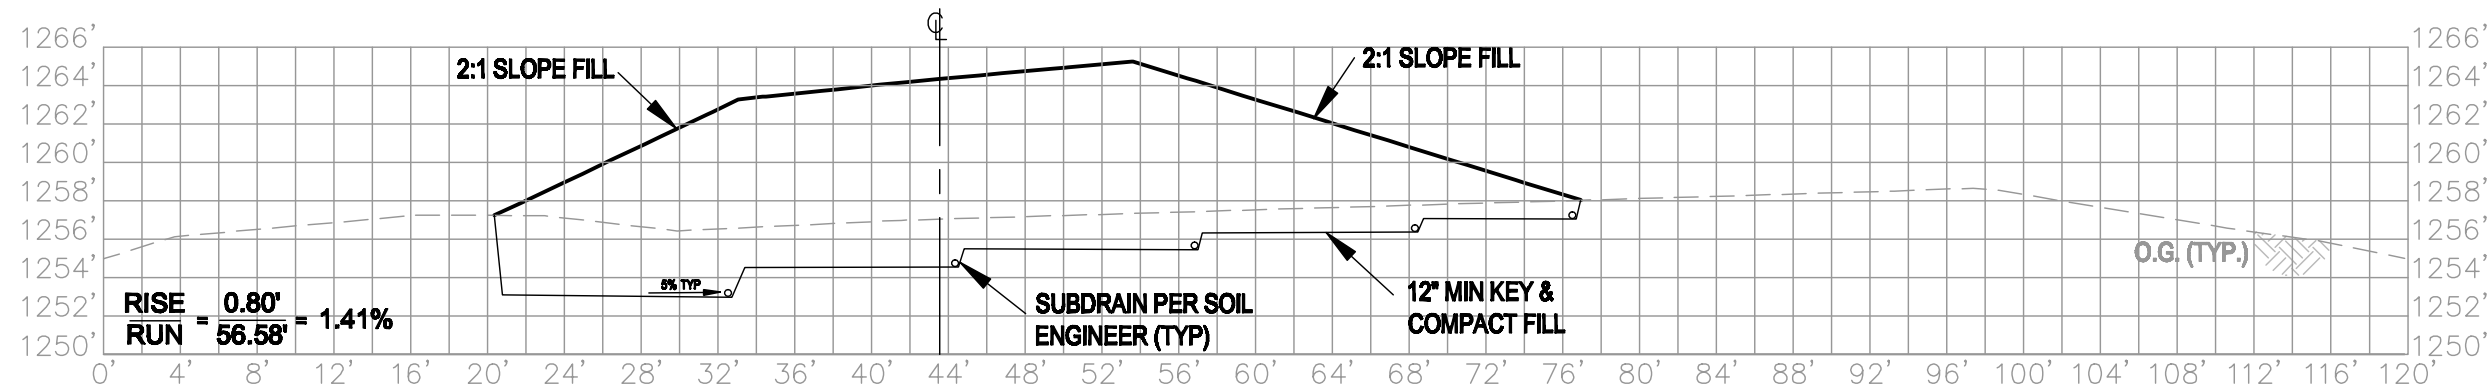


SECTION 11+00

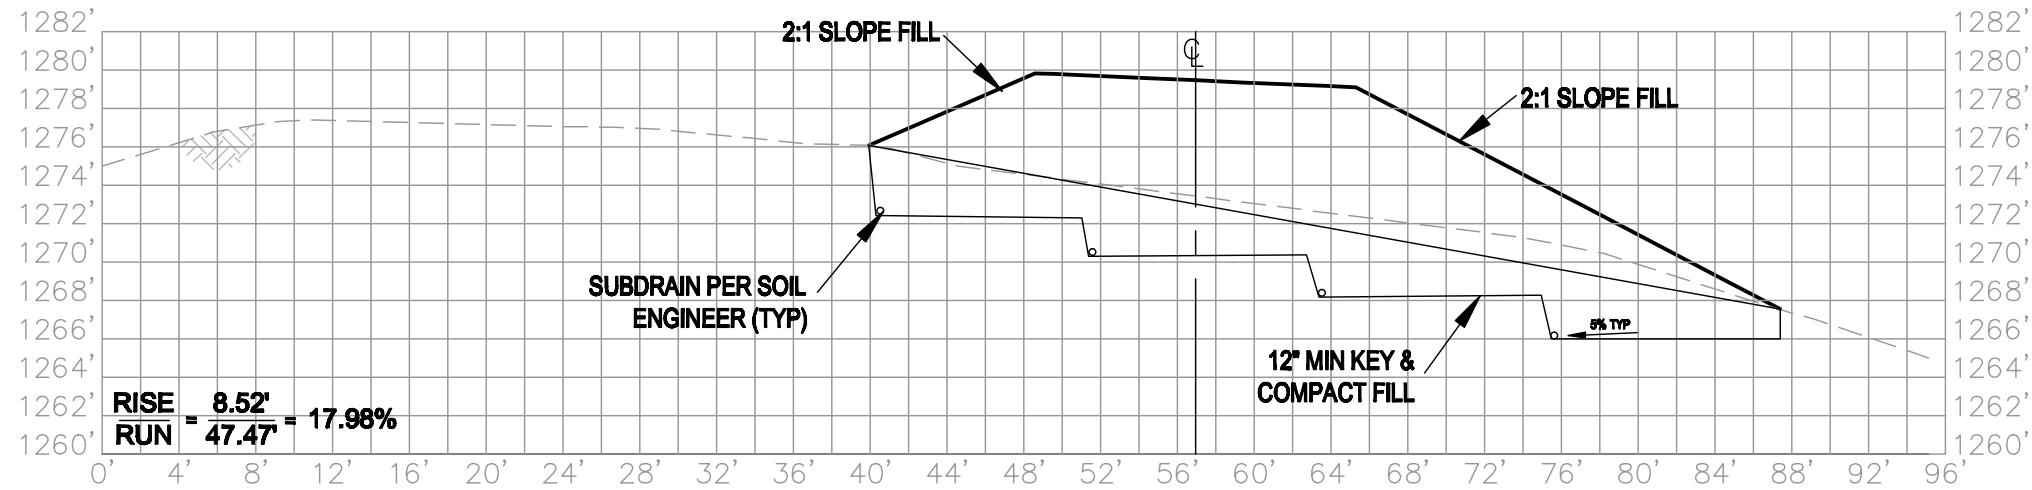


SECTION 12+00

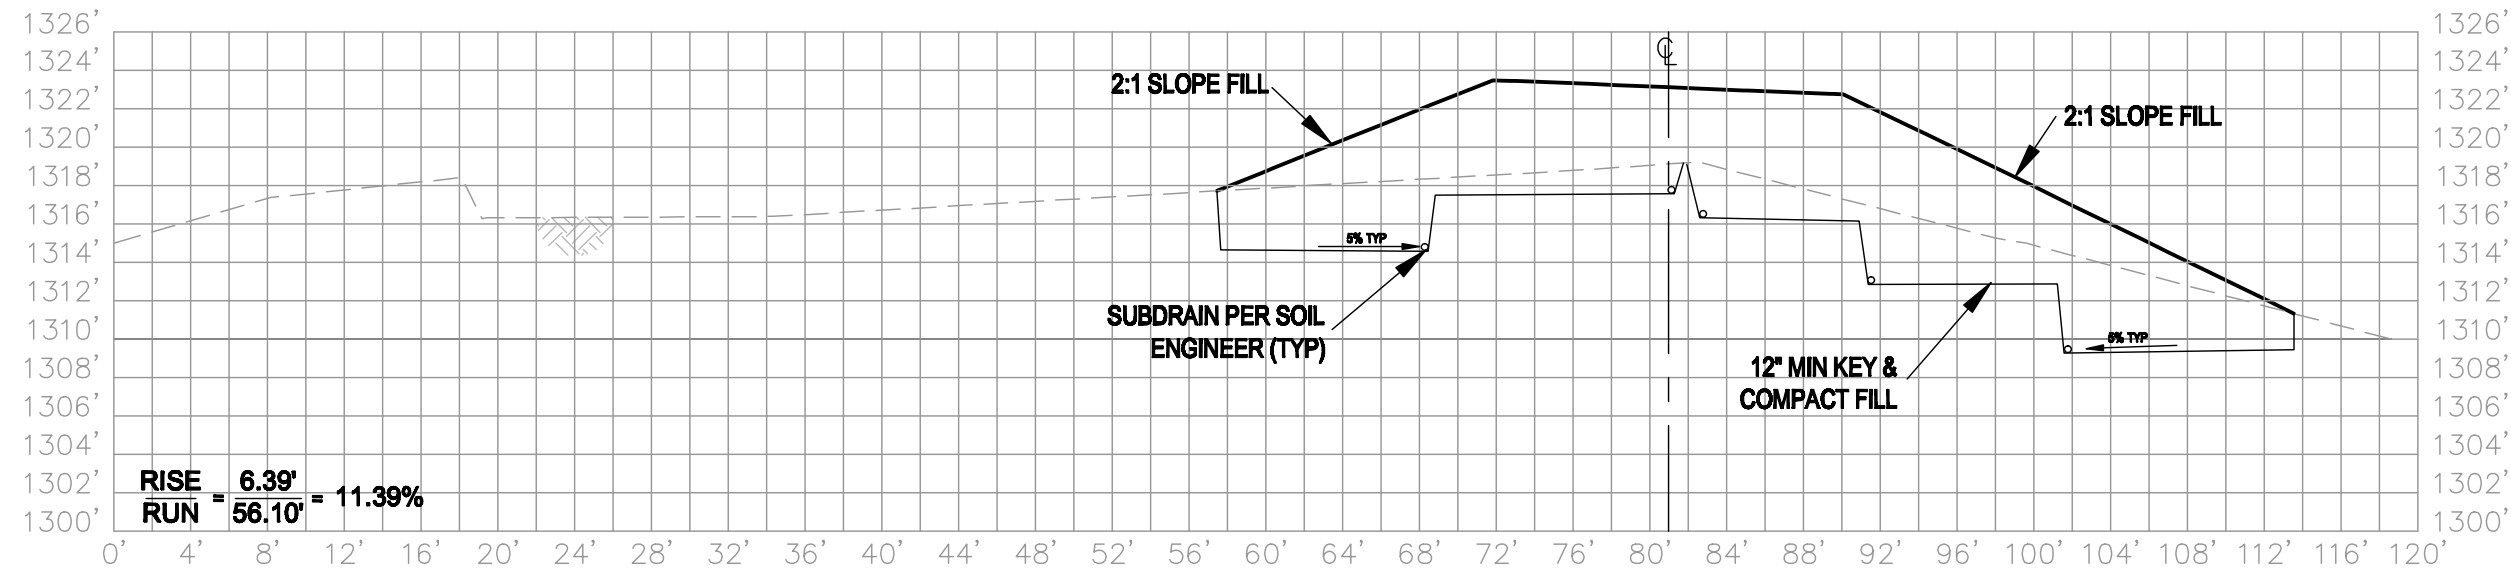


SECTION 15+00

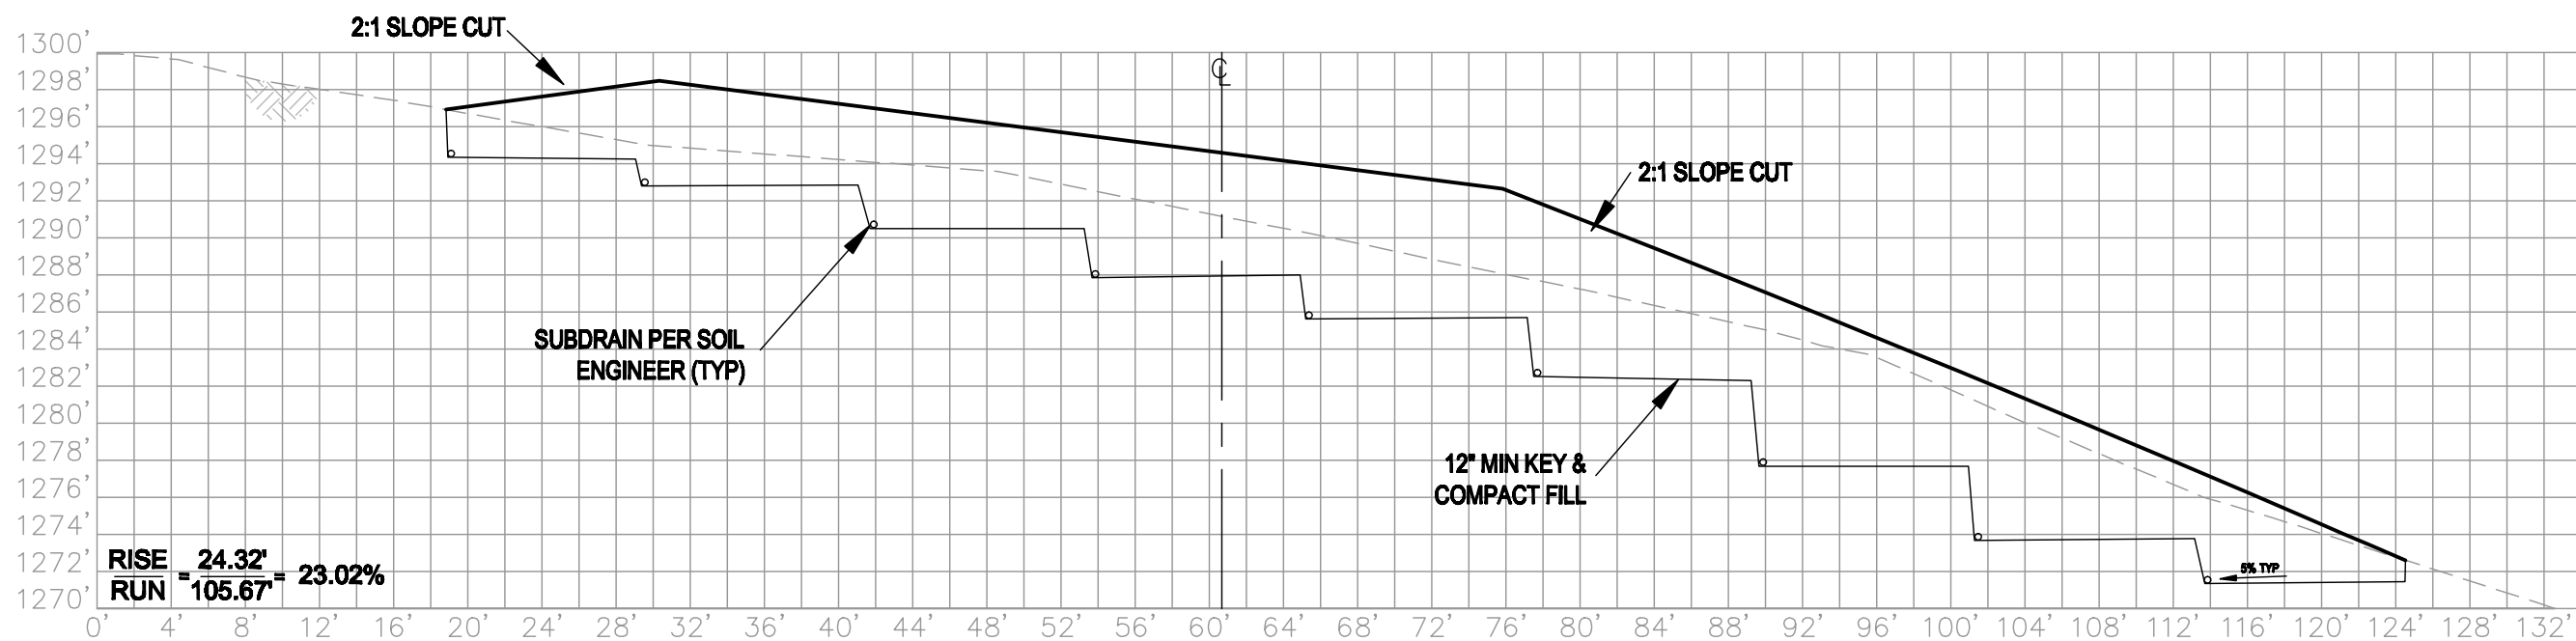

SECTION 13+00

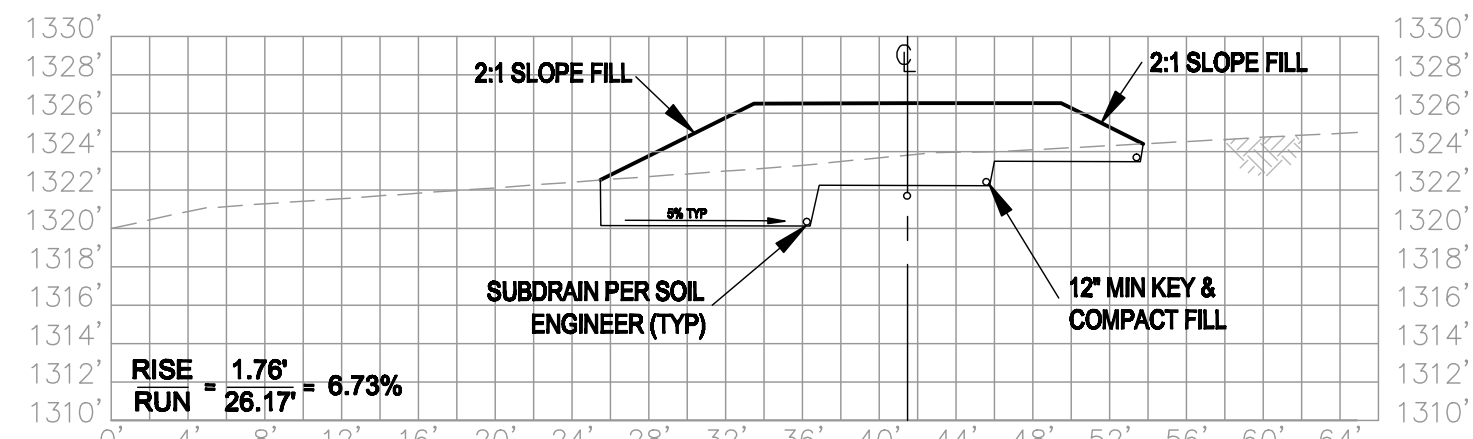

SECTION 16+00

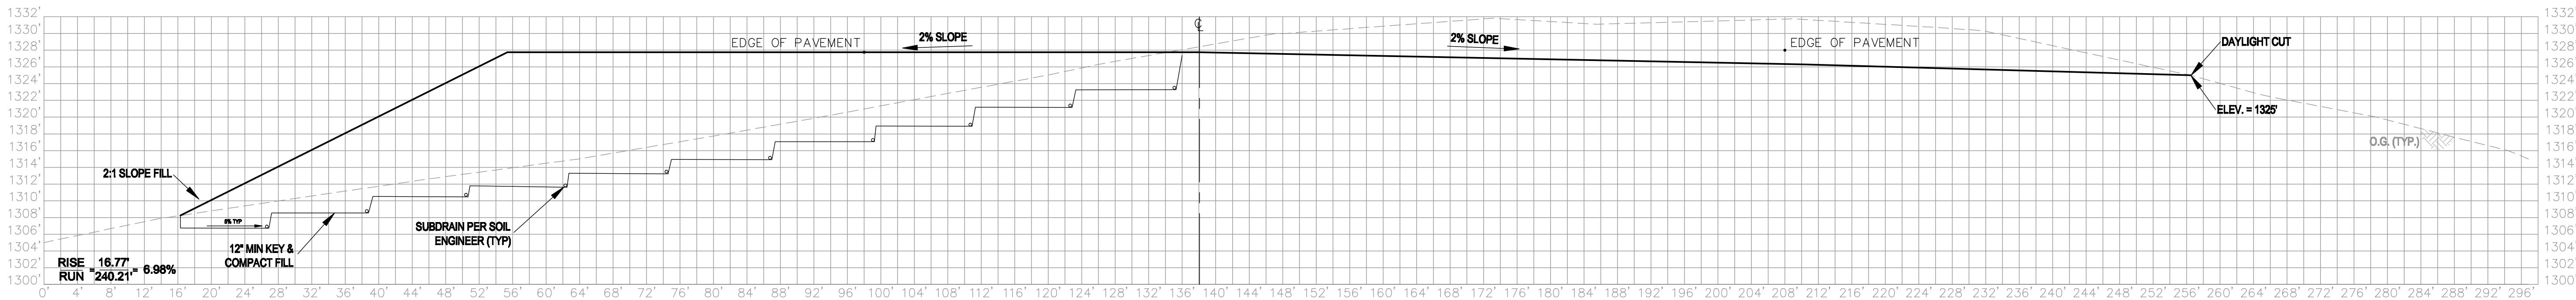

SECTION 17+00

### SLOPE TABLE

| CROSS-SECTION | % SLOPE |
|---------------|---------|
| STA 1+00      | 27.83   |
| STA 2+00      | 11.11   |
| STA 3+00      | 24.09   |
| STA 4+00      | 26.66   |
| STA 5+00      | 18.02   |
| STA 6+00      | 19.85   |
| STA 7+00      | 18.21   |
| STA 8+00      | 25.68   |
| STA 9+00      | 6.78    |
| STA 10+00     | 8.77    |
| STA 11+00     | N/A     |
| STA 12+00     | 17.98   |
| STA 13+00     | 23.02   |
| STA 14+00     | 6.97    |
| STA 15+00     | 11.39   |
| STA 16+00     | 6.37    |
| STA 17+00     | 6.98    |

\* SECTIONS UNDER 5% NOT APPLICABLE

TOTAL SUM = 259.71

PROJECT SLOPE =  $\frac{259.71}{16}$  = 16.23%

### CROSS SECTIONS

SCALE: 1"=10' HORZ. & VERT.

### ROAD CROSS SECTIONS

**R.E.B.**  
ENGINEERING, INC.

DESIGNED BY: **R.E.B.**  
DRAFTED BY: **T.T.**  
PROJECT NO: **2007-111C**  
DATE: **09/07/2007**

COMMENTS:

10-11-07 ENTIRE SHEET

REVISIONS

REB

BY

APPD.

APPD. DATE

**R.E.B. ENGINEERING, INC.**  
**CIVIL & STRUCTURAL**  
**ENGINEERING, PLANNING, & SURVEYING**  
345 La Fata St, Suite B • P.O. Box 113  
Saint Helena, CA 94574  
tel: (707) 963-8638 fax: (707) 963-2346

**RESIDENCE FOR: PACIFIC COAST VENTURE, CORP.**  
CAMPBELL CREEK RANCH - PARCEL #3  
A.P.N. 027-310-032  
MAILING ADDRESS: 3082 White Sulphur Springs Road  
ST. HELENA, CA 94574

JOB NO: **2007-111C**  
DATE: **09/07/2007**  
SHEET NO: **8**  
OF **14** SHEETS



S:\LAND PROJECTS\2007-111-C\dwg\PLAN\G&D\111C SH09-2007 10 11.dwg, 4/22/2008 11:25:43 AM, DWG TO PDF.plt

**R.E.B.**  
ENGINEERING, INC.

DESIGNED BY: **R.E.B.**  
DRAFTED BY: **T.T.**  
PROJECT NO: **2007-111C**  
DATE: **09/07/2007**  
COMMENTS:

|          |           |              |     |       |            |
|----------|-----------|--------------|-----|-------|------------|
| REV. NO. | REV. DATE | REVISIONS    | BY  | APPD. | APPD. DATE |
| 10-11-07 |           | ENTIRE SHEET | REB |       |            |

**R.E.B. ENGINEERING, INC.**  
**CIVIL & STRUCTURAL**  
**ENGINEERING, PLANNING, & SURVEYING**  
345 La Fata St, Suite B • P.O. Box 113  
Saint Helena, CA 94574  
tel: (707) 963-8638 fax: (707) 963-2346

**RESIDENCE FOR: PACIFIC COAST VENTURE, CORP.**  
CAMPBELL CREEK RANCH - PARCEL #3  
A.P.N. 027-310-032  
MAILING ADDRESS: 3082 White Sulphur Springs Road  
ST. HELENA, CA 94574

JOB NO: **2007-111C**  
DATE: **09/07/2007**  
SHEET NO: **9**  
OF **14** SHEETS


**MISCELLANEOUS DETAIL**

FOR PERMIT ONLY NOT FOR CONSTRUCTION

## TYPICAL DRIVEWAY SECTIONS NOTES

CUT AND FILL SLOPES SHALL BE 2:1 OR FLATTER OR AS DIRECTED BY THE SOILS ENGINEER. SOFT OR SLIDING AREAS SHALL BE REPAIRED PER SOILS ENGINEERS RECOMMENDATIONS PRIOR TO CONTINUING CONSTRUCTION. SEE SOILS ENGINEER FOR ADDITIONAL EROSION CONTROL MEASURES AND CONSULT PROJECT ENGINEER IF EXISTING GRADES PROHIBIT DESIGN SLOPES. USE 2% MIN CROSS SLOPE SUPER ELEVATION AT ALL TURNS AND BENDS WHEN RADIUS IS 100 FEET OR LESS.

2 FT. SHOULDER @ -5% SLOPE  
EACH SIDE OF PAVEMENT. USE  
CL 2 AB @ 95% REL. DENS.  
(TYP)

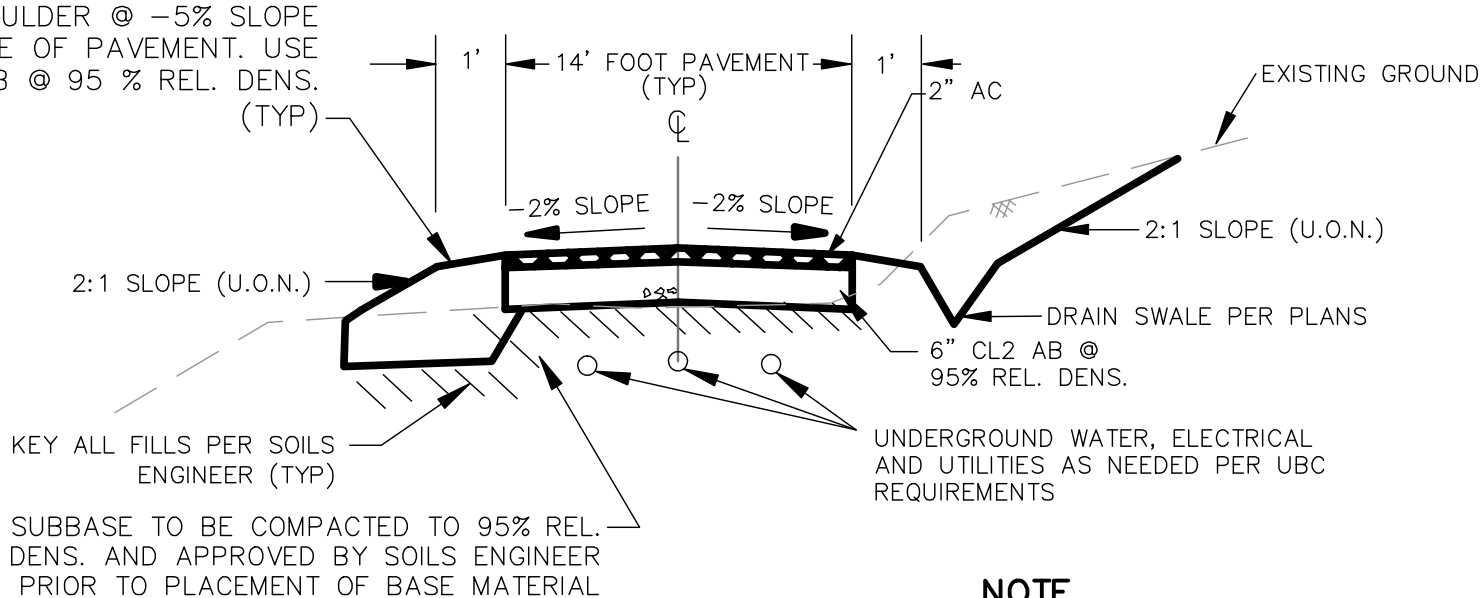


### NOTE

SUBGRADE SHALL BE DRIVEN PRIOR TO PAVING TO INSURE THAT NO DRAGGING OCCURS AT GRADE TRANSITIONS. USE 15FT V.C. AS NEEDED (U.O.N.)

## TYPICAL 14' CROWN

NOT TO SCALE

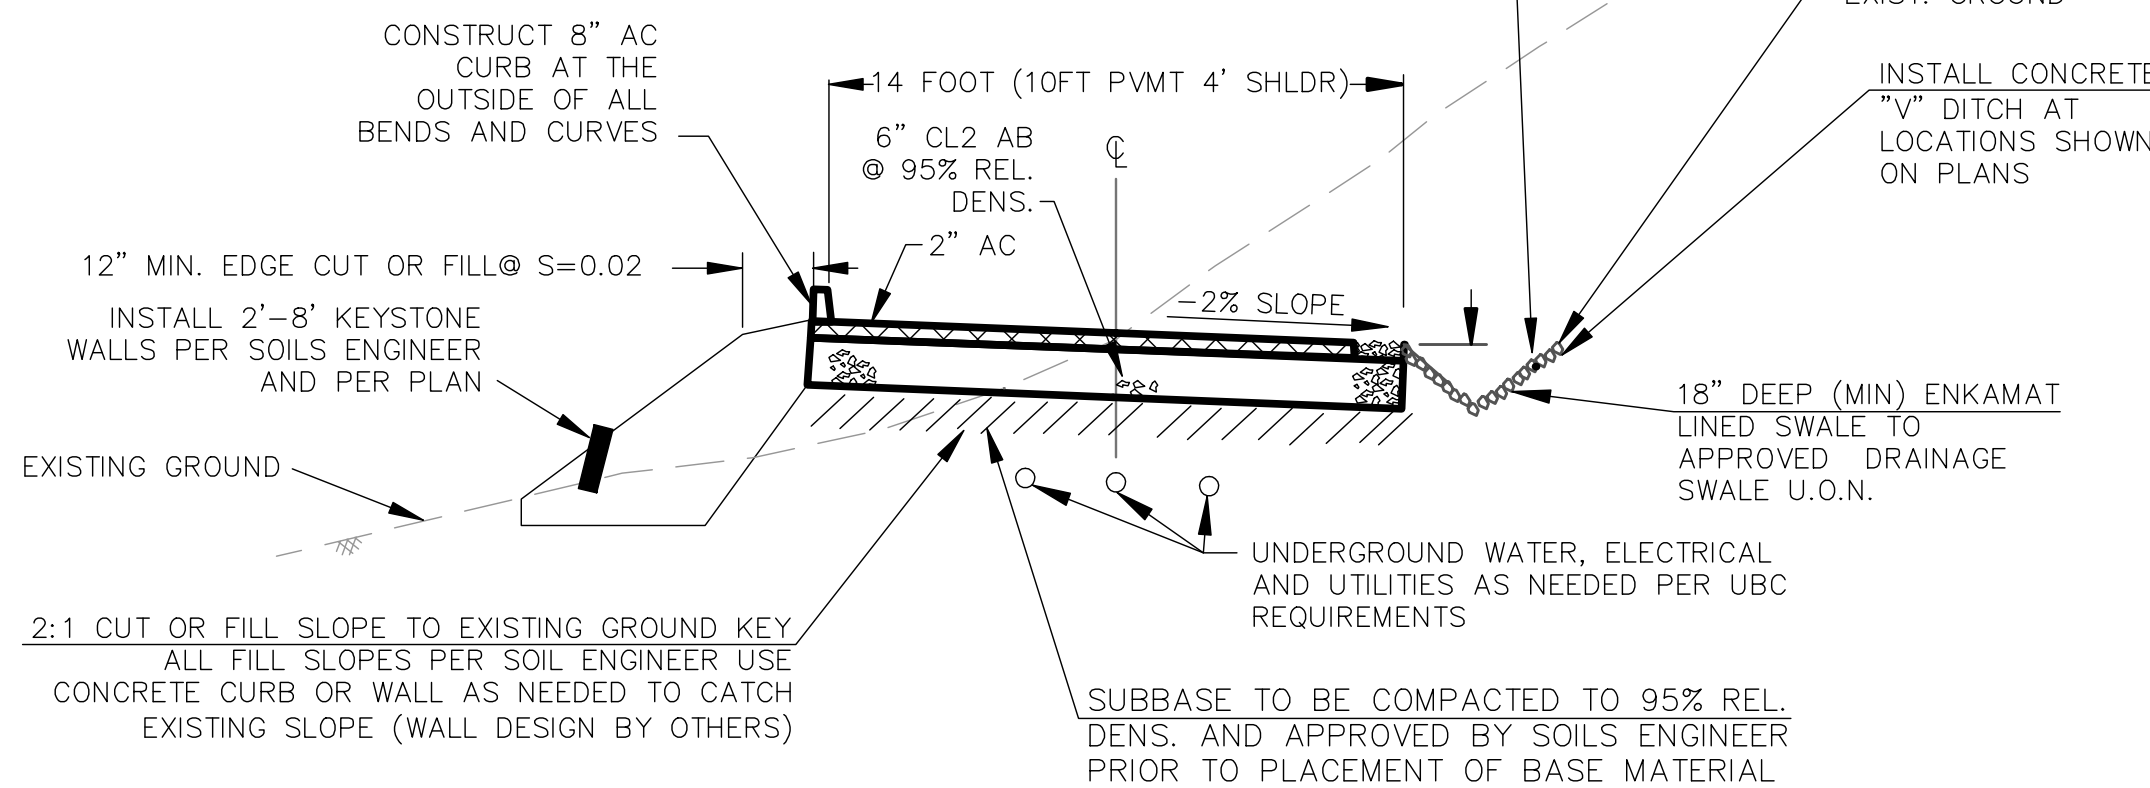

### NOTE

SUBGRADE SHALL BE DRIVEN PRIOR TO PAVING TO INSURE THAT NO DRAGGING OCCURS AT GRADE TRANSITIONS. USE 15FT V.C. AS NEEDED (U.O.N.)

## TYPICAL SLOPE-LEFT

NOT TO SCALE

## TYPICAL DRIVEWAY SECTION LOCATIONS

| STATION NUMBER | DRIVEWAY SECTION |
|----------------|------------------|
| 00+00-00+50    | CROWN            |
| TRANSITION     |                  |
| 00+75-04+25    | LEFT-SLOPE       |
| TRANSITION     |                  |
| 04+50-08+50    | CROWN            |
| TRANSITION     |                  |
| 08+75-10+50    | LEFT-SLOPE       |
| TRANSITION     |                  |
| 10+75-18+56    | CROWN            |

## NOTE


### ENGINEERED FILLS:

ALL FILL SHOULD BE PLACED ON LEVEL BENCHES CUT INTO UNDISTURBED ROCK AS ACCEPTED BY THE ENGINEER IN THE FIELD. BACK DRAINAGE MAY BE REQUIRED AT THE DISCRETION OF THE ENGINEER. THE FACE OF ANY UNREINFORCED FILL SLOPE SHOULD NOT EXCEED AN ANGLE OF 2:1 (VERTICAL TO HORIZONTAL). UNCLASSIFIED FILLS SHOULD BE COMPACTED TO 90 PERCENT OF THE MAXIMUM DRY DENSITY OF THE MATERIALS AS DETERMINED BY ASTM D-1557 TEST PROCEDURES. SOIL AND FILL SERVING AS PAVEMENT SUB-BASES SHOULD HAVE THE TOP TWELVE INCHES COMPACTED TO 95 PERCENT MAXIMUM DENSITY. ALL FILL DENSITIES SHOULD BE VERIFIED BY TESTING PROCEDURES ASTM D-1556 AND D-1557, OR ASTM D-2292 AND D-3017 (NUCLEAR METHOD). FILL SPECIFICATIONS WILL BE PROVIDED IF REQUIRED.

### THREE STEP HYDROSEED PROCESS



ALL EXPOSED SLOPES ALONG THE PROPOSED DRIVEWAY WHICH ARE STEEPER THAN A 3:1 SLOPE SHALL BE HYDROSEED WITH A THREE STEP PROCESS PER CALTRANS SPECIFICATIONS. SOILS ENGINEER TO INSPECT GRADED SURFACES FOR STABILITY PRIOR TO APPLICATION OF THREE STEP HYDROSEEDING PROCESS.  
(STEP 1) HYDRAULICALLY APPLY SEED, FIBER, FERTILIZER, EMULSION, COMPOST AND MYCORRHIZOL INOCULANT.  
(STEP 2) USING STRAW BLOWER APPLY STRAW AT 3 TONS/ACRE.  
(STEP 3) HYDRAULICALLY APPLY FIBER AND TACKAFIER MIX OVER STRAW AND NEWLY SEEDD AREA.

UNAUTHORIZED CHANGES AND USES: The engineer preparing these plans will not be responsible for, or liable for, unauthorized changes to or uses of these plans. All changes to the plans must be in writing and must be approved by the preparer of these plans.

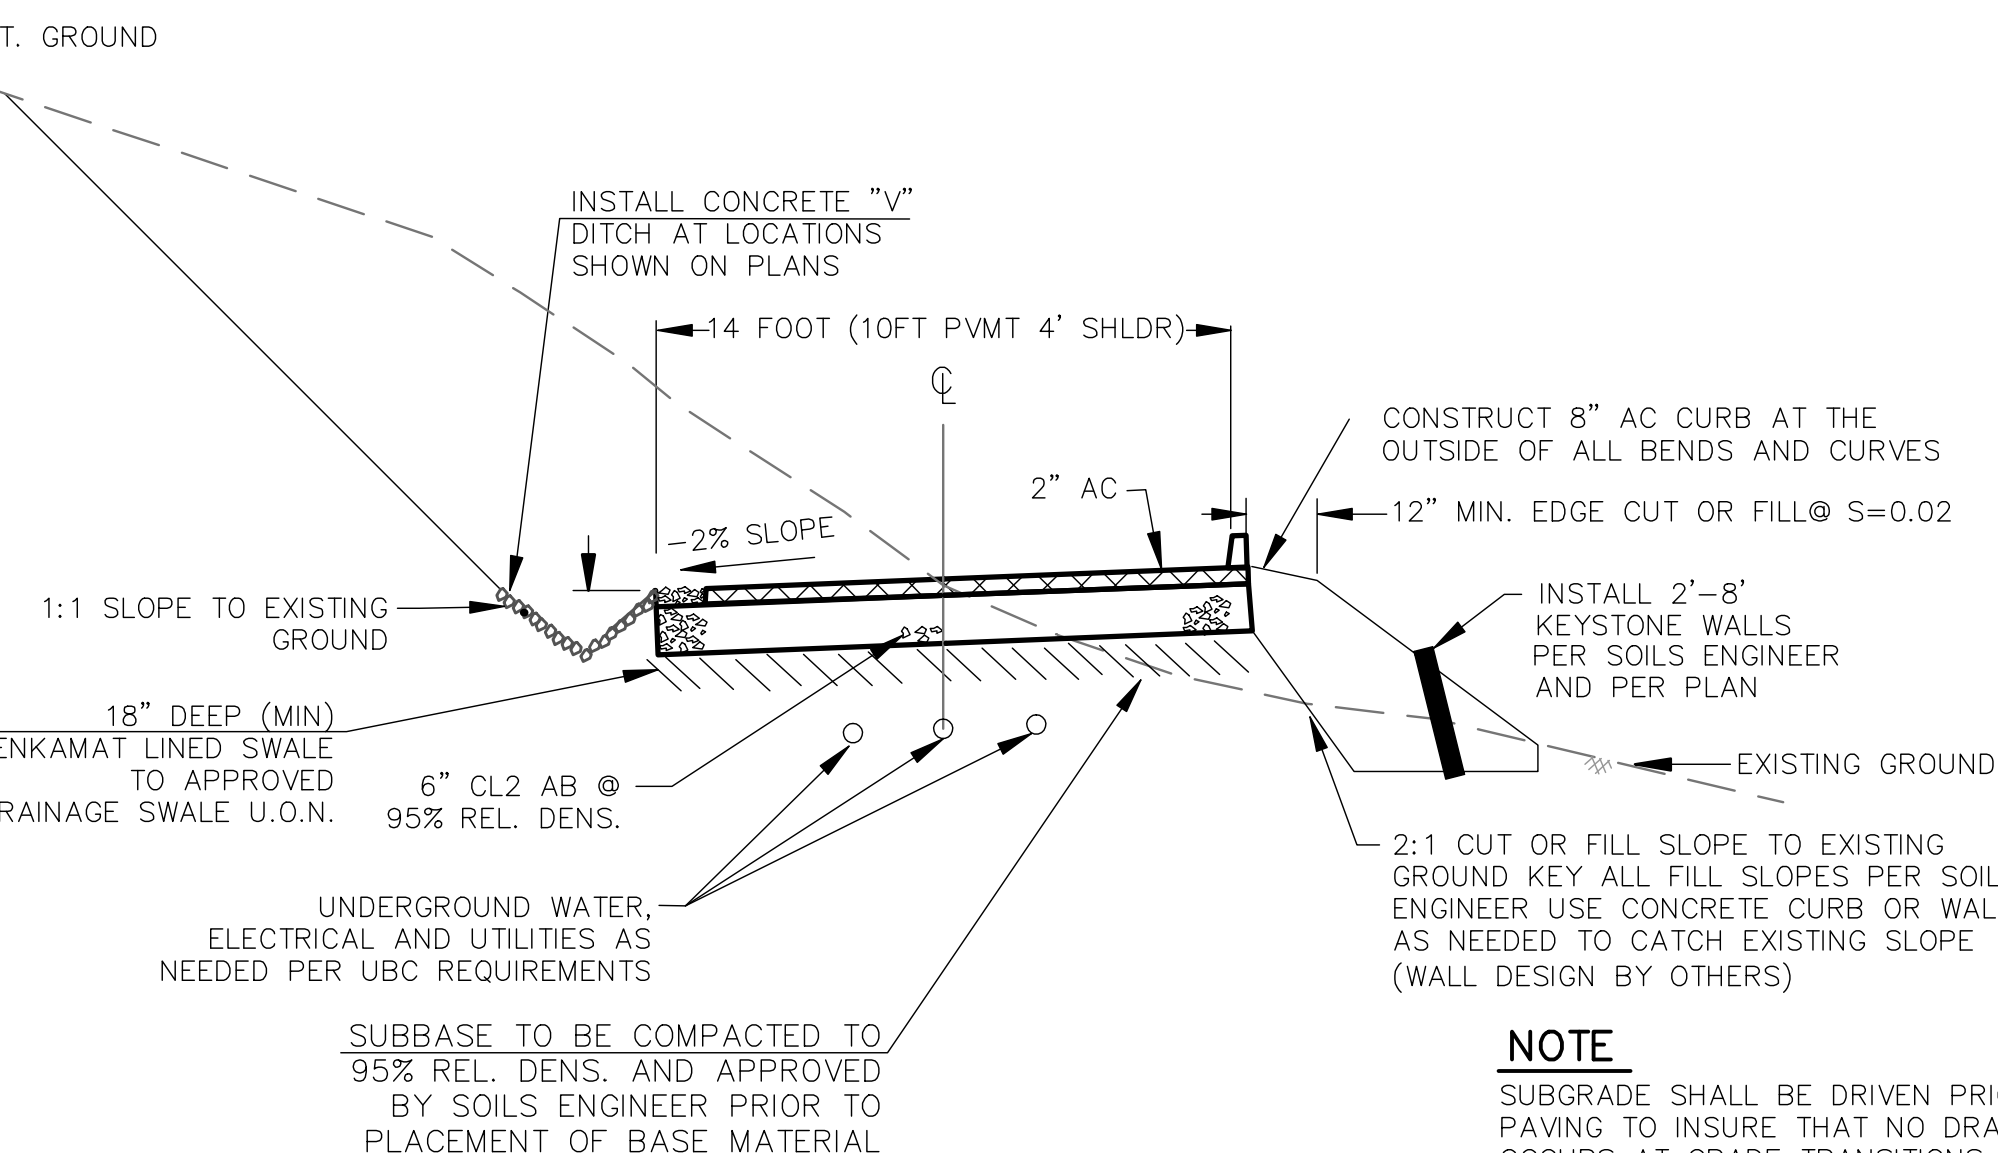

### NOTE


SUBGRADE SHALL BE DRIVEN PRIOR TO PAVING TO INSURE THAT NO DRAGGING OCCURS AT GRADE TRANSITIONS. USE 15FT V.C. AS NEEDED (U.O.N.)

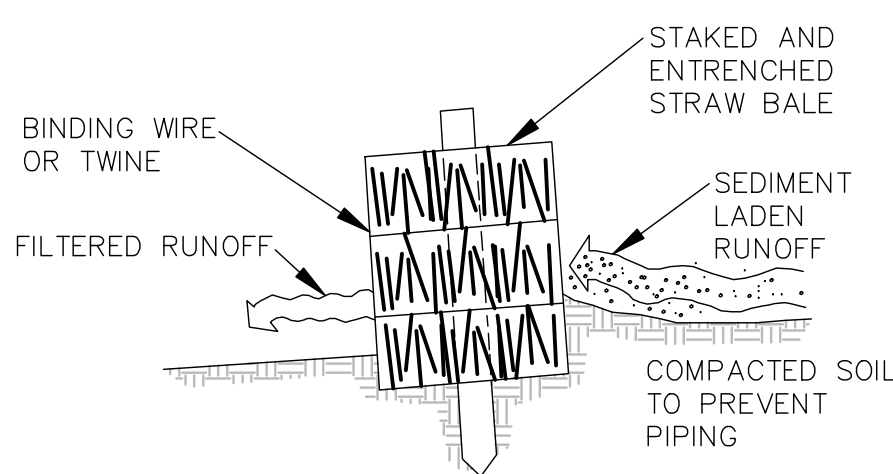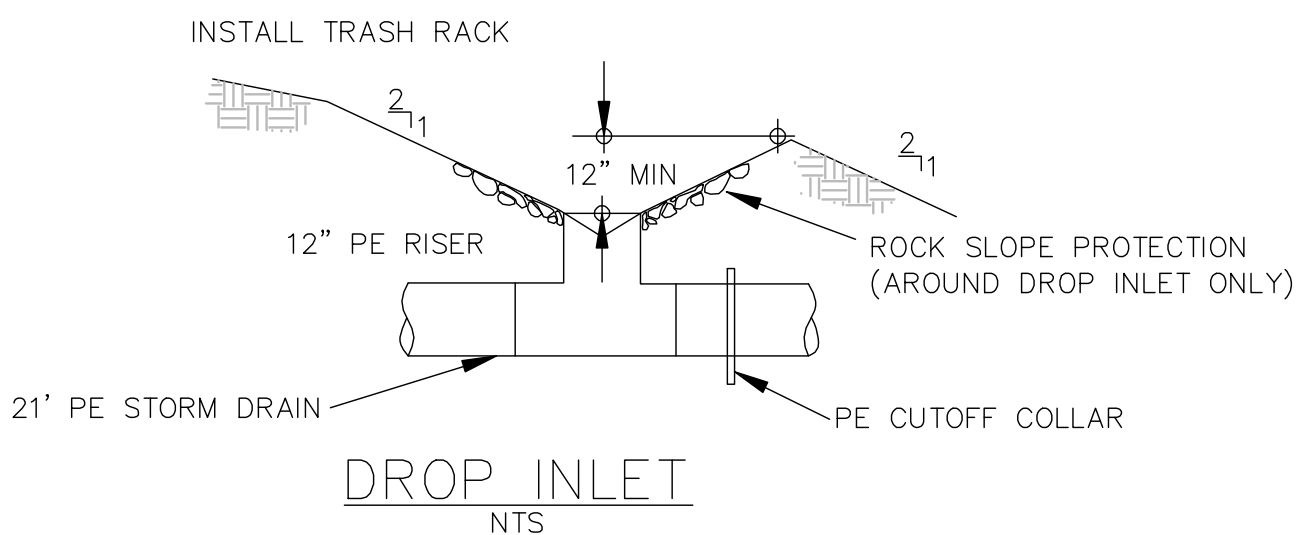

### SECTION A-A


### TEMPORARY SEDIMENT TRAP

N.T.S.

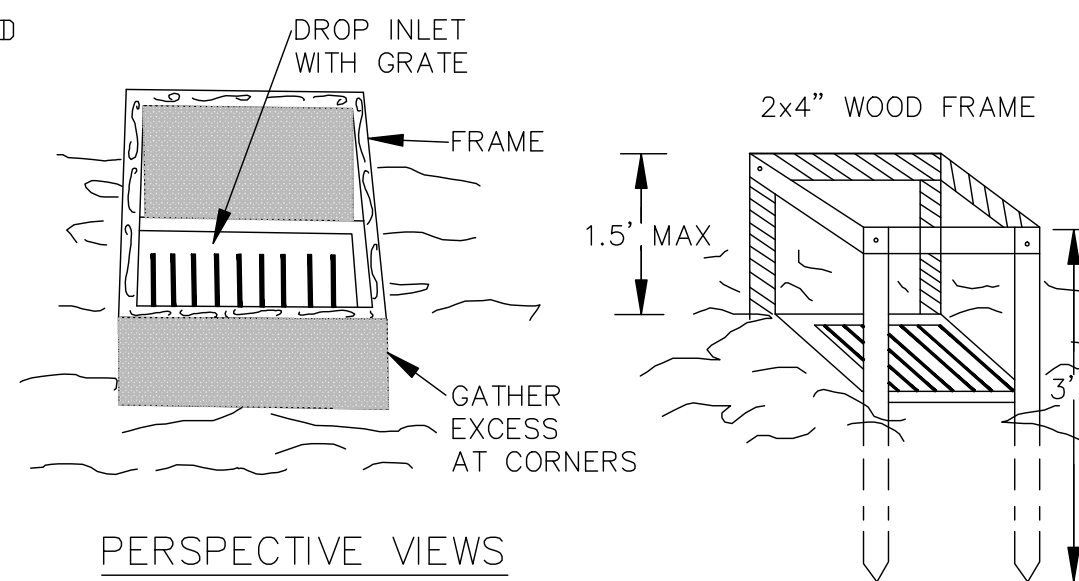


### PERSPECTIVE VIEWS

N.T.S.

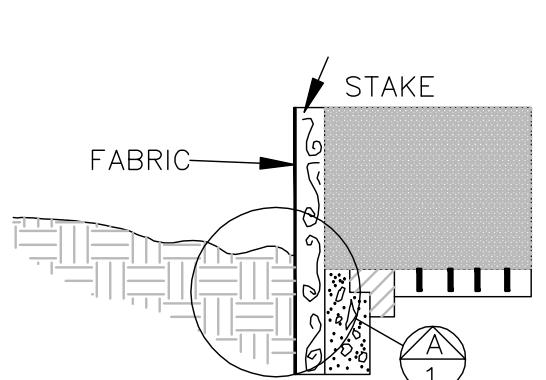


### ELEVATION OF STAKE AND FABRIC ORIENTATION

N.T.S.

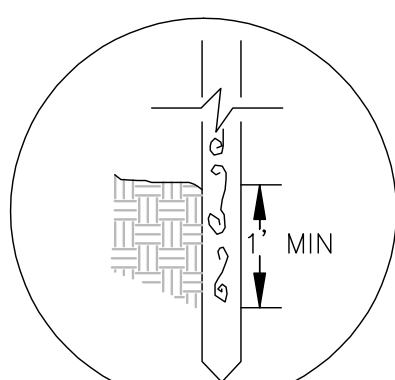

### DETAIL A

N.T.S.

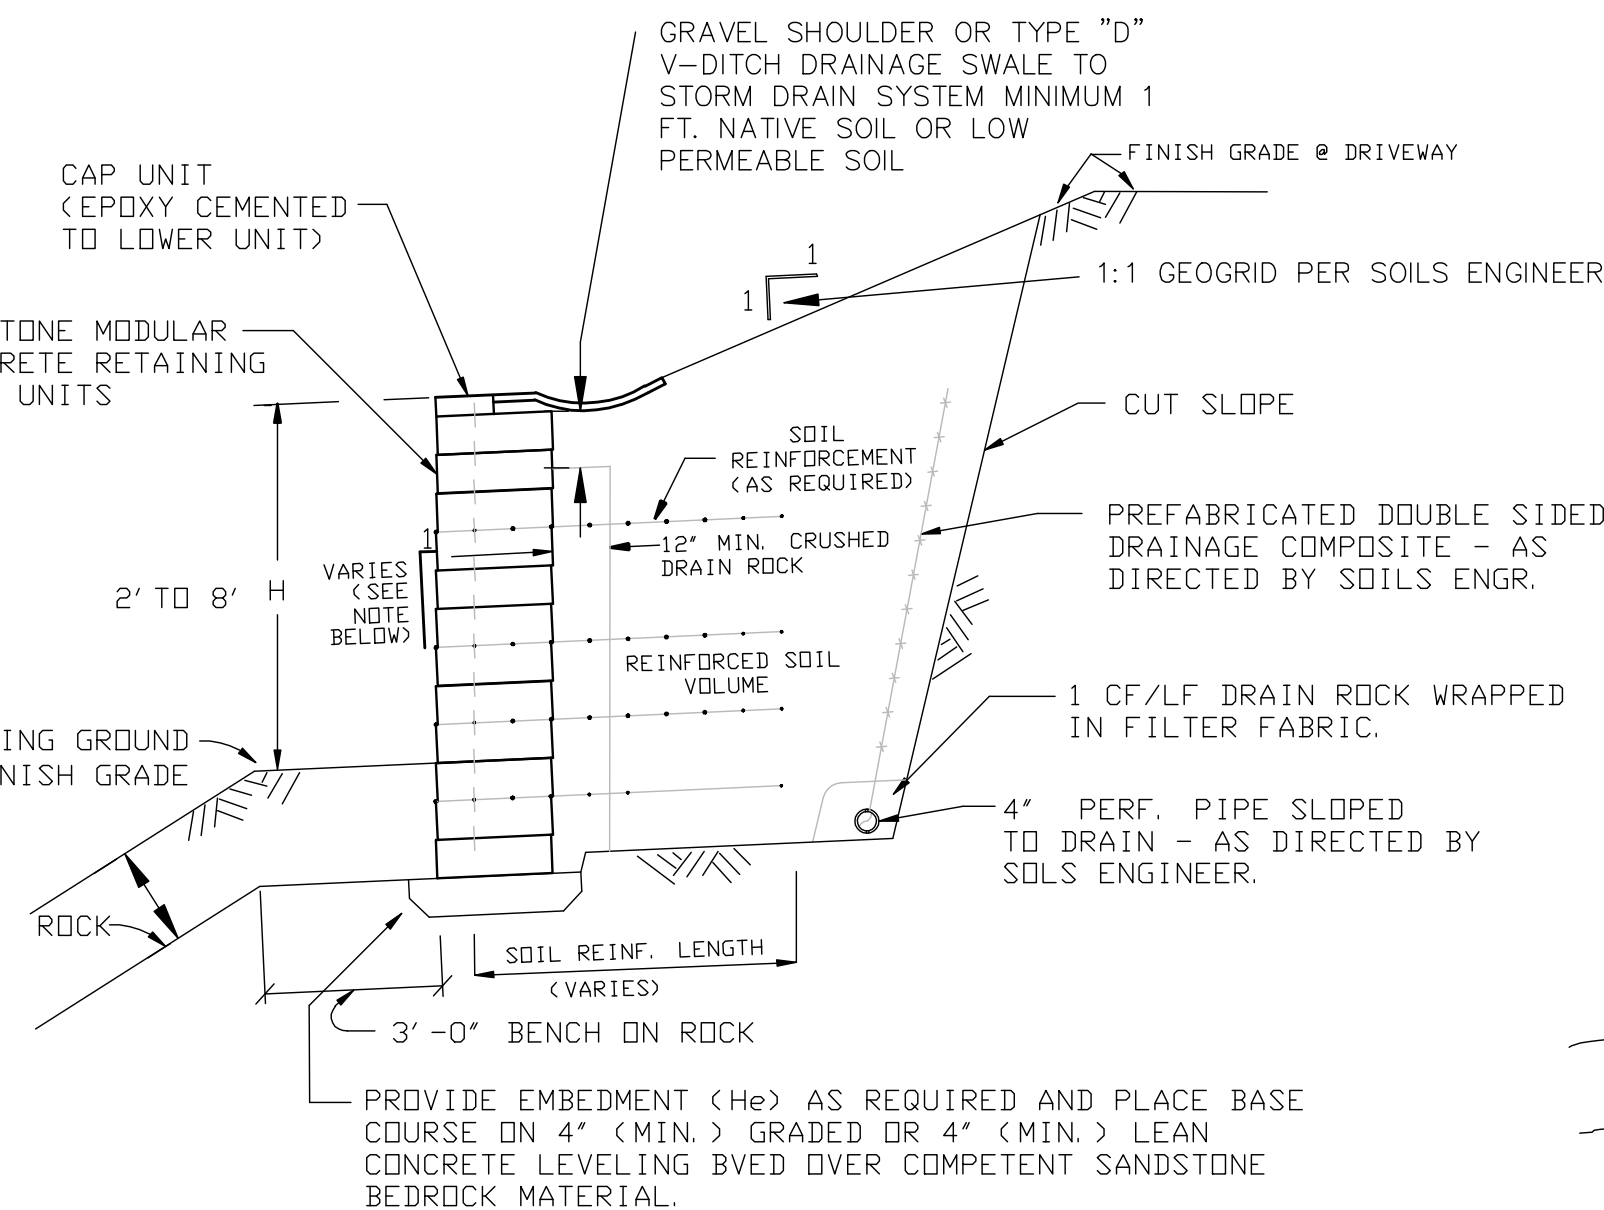

### KEYSTONE RETAINING WALL NOTES

- DESIGN TO BE PROVIDED BY VENDOR BASED ON DESIGN CRITERIA PROVIDED BY PROJECT GEOTECHNICAL ENGINEER UPON REQUEST.
- A FINAL DESIGN SHALL BE SUBMITTED TO THE ENGINEER AND TO THE DEPARTMENT OF BUILDING INSPECTION. CONSTRUCTION OF THE KEYSTONE WALL SHALL NOT COMMENCE UNTIL THE FINAL DESIGN IS APPROVED BY BOTH PARTIES.
- FOR ESTIMATING PURPOSES THE BEDROCK SHALL BE ASSUMED TO BE 2'-3' BELOW THE SURFACE.

### KEYSTONE WALL DETAIL

NO SCALE



S:\LAND PROJECTS\2007-111-C\dwg\PLAN\G&D\111C SH10-2007 10 11.dwg, 4/22/2008 11:26:38 AM, DWG TO PDF.plt

**R.E.B.**  
ENGINEERING, INC.

|              |                   |
|--------------|-------------------|
| DESIGNED BY: | <b>R.E.B.</b>     |
| DRAFTED BY:  | <b>T.T.</b>       |
| PROJECT NO:  | <b>2007-111C</b>  |
| DATE:        | <b>09/07/2007</b> |
| COMMENTS:    |                   |

|          |           |              |
|----------|-----------|--------------|
| REV. NO. | REV. DATE | REVISIONS    |
| 1        | 10-11-07  | ENTIRE SHEET |
| BY       | APPD.     | APPD. DATE   |

**R.E.B. ENGINEERING, INC.**  
**CIVIL & STRUCTURAL**  
**ENGINEERING, PLANNING, & SURVEYING**  
345 La Feta St, Suite B • P.O. Box 113  
Saint Helena, CA 94574  
tel: (707) 963-8638 fax: (707) 963-2346

**RESIDENCE FOR: PACIFIC COAST VENTURE, CORP.**  
CAMPBELL CREEK RANCH - PARCEL #3  
A.P.N. 027-310-032  
MAILING ADDRESS: 3082 White Sulphur Springs Road  
ST. HELENA, CA 94574

## NOTES AND DETAILS

JOB NO: **2007-111C**  
DATE: **09/07/2007**  
SHEET NO: **10**  
OF **14** SHEETS

### MAINTENANCE AND LIMITATIONS

THIS PLAN IS PREPARED FOR THE PURPOSE OF REVEGETATING THOSE SOILS EXPOSED DURING THE CONSTRUCTION PROCESS AND TO REDUCE THE IMPACT OF THE IMPROVEMENTS TO THE PROJECT SITE. IT IS ONLY BY MAINTAINING THE FACILITIES SHOWN ON THESE PLANS THAT THE PLANNED IMPROVEMENTS CAN FUNCTION PROPERLY.

THE EFFECTS OF NORMAL EROSION SUCH AS THOSE DUE TO ENVIRONMENTAL, WEATHER, AND GEOLOGIC CONDITIONS, WILL CONTINUE EXIST THROUGHOUT THE PROJECT SITE AND ON THIS HILL SIDE PROPERTY. THE STABILITY OF EARTH SLOPES AND METHODS OF CONTROLLING THE EFFECTS OF NORMAL EROSION ARE NOT A PART OF THIS PLAN. CONSULT A SOILS ENGINEER FOR THE STABILITY OF EARTH SLOPES AND THE EFFECTS OF NORMAL EROSION.

UPON COMPLETION OF THE DRIVEWAY, STORM DRAINAGE FACILITIES, AND EROSION CONTROL IMPROVEMENTS THE OWNER SHOULD PROVIDE FOR A DETAILED INSPECTION BY THE ENGINEER. THE INSPECTION SHOULD BE PERFORMED BOTH PRIOR TO AND DURING THE FIRST RAIN, TO CHECK THE FUNCTIONALITY OF THE DRIVEWAY AND ALL STORM DRAINAGE IMPROVEMENTS. IT MAY BE NECESSARY TO MAKE SOME MODIFICATIONS AND/OR REPAIRS TO THESE IMPROVEMENTS IN ORDER TO HAVE A WORKING SYSTEM OF STORM DRAINAGE AND DRIVEWAY IMPROVEMENTS.


THE PROPERTY OWNER, AND ANY SUBSEQUENT HOMEOWNER MUST CLEARLY UNDERSTAND THAT THEY HAVE CHOSEN TO LIVE IN A RESIDENCE ON HILLSIDE PROPERTY WITH A REMOTE AND LENGTHY DRIVEWAY FOR ACCESS. THE OWNER NEEDS TO VIGILANTLY REPAIR THE EROSION AND ADVERSE EFFECTS OF HEAVY RAINFALL TO THE PROJECT SITE AND THE IMPROVEMENTS SHOWN ON THESE PROJECT PLANS.

SIGNIFICANT MAINTENANCE AND UPKEEP COSTS MAY BE ASSOCIATED WITH THIS PROJECT AND SHOULD PLANNED FOR BY THE OWNER. SEVERE STORMS CAN MOBILIZE SEDIMENTS WHICH CAN IMPAIR THE FUNCTIONALITY OF STORM DRAINAGE DEVICES. IF DRAINAGE DITCHES AND CULVERTS ARE NOT KEPT CLEAR OF SEDIMENTS, EROSION DAMAGE TO RESIDENTIAL AND DRIVEWAY IMPROVEMENTS MAY RESULT.

THE DESIGN OF FACILITIES ON THESE PLANS ARE BASED UPON STANDARD ENGINEERING PRACTICES, AND NAPA COUNTY REQUIREMENTS. CHANGES IN TRADITIONAL WEATHER PATTERNS AND RAINFALL INTENSITIES HAVE NOT BEEN PLANNED FOR AND COULD IMPACT THE INTEGRITY OF THE DRIVEWAY AND APPURTENANCES. IT IS SUGGESTED THAT EMERGENCY MEASURES BE PLANNED FOR, AS WELL AS THE COSTS FOR GENERAL MAINTENANCE OF ALL OF THE IMPROVEMENTS SHOWN ON THESE PLANS.


### INSTALLATION OF SILT FENCE SEDIMENT BARRIER

- LAY OUT A SUITABLE FENCE LINE AND SET POSTS ALONG IT. ON SLOPES, ALIGN THE FENCE ALONG THE CONTOUR AS CLOSELY AS POSSIBLE. IN SMALL SWALES, CURVE THE FENCE LINE UPSTREAM AT THE SIDES TO DIRECT THE FLOW TOWARD THE MIDDLE OF THE FENCE. THE SIDES SHOULD BE HIGHER THAN THE CENTER AS ILLUSTRATED IN THE FIGURE AT RIGHT. SPACE POSTS ON 6' CENTERS AND DRIVE THEM A MINIMUM OF 12 IN (30 CM) INTO THE GROUND. POSTS FOR SILT FENCES CAN BE EITHER 1 1/2" (3.8 CM) MIN. DIA. HARD WOOD OR 1.33 LB/FT (1.97 KG/M) STEEL WITH A MINIMUM LENGTH OF 5 FT (1.5 M). STEEL POSTS MUST HAVE PROJECTIONS FOR FASTENING WIRE TO THEM.
- FASTEN THE FILTER FABRIC TO THE UPHILL SIDE OF THE FENCE POSTS, AND EXTEND TO 6 TO 8 IN (15 TO 20 CM) INTO THE TRENCH. THE HEIGHT OF THE FENCE SHOULD NOT EXCEED 36 IN (0.9 M). DO NOT STAPLE FABRIC ONTO TREES. CUT THE FILTER FABRIC FROM A CONTINUOUS ROLL TO AVOID THE USE OF JOINTS. WHEN JOINTS ARE NECESSARY, SPLICE THE FILTER CLOTH AT A SUPPORT POST, WITH A MINIMUM 6 IN (15 CM) OVERLAP, AND SECURELY FASTEN BOTH ENDS TO THE POST.
- BACKFILL THE TRENCH OVER THE TOE OF THE FABRIC AND COMPACT THE SOIL.
- PREFABRICATED SILT FENCE WITH POSTS MAY BE USED AS AN ALTERNATE TO SETTING STEEL OR WOOD POSTS.

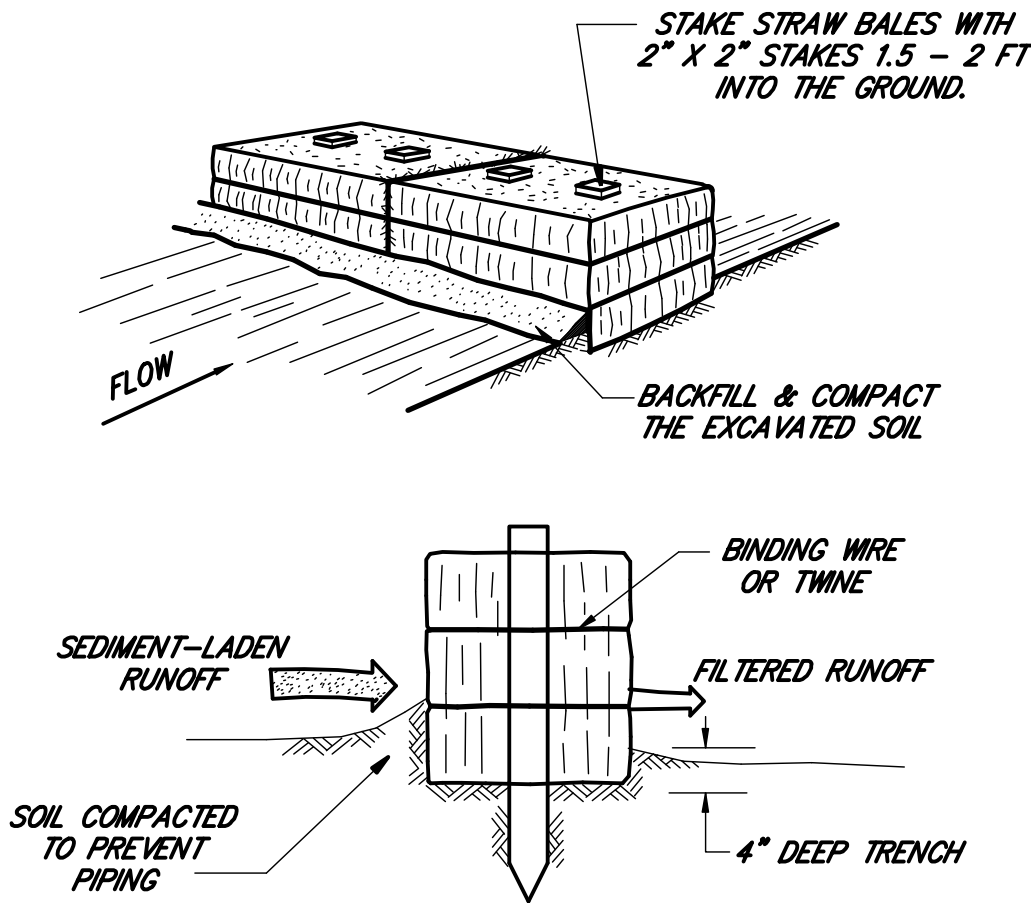

### STRAW BALE SEDIMENT BARRIER

NO SCALE

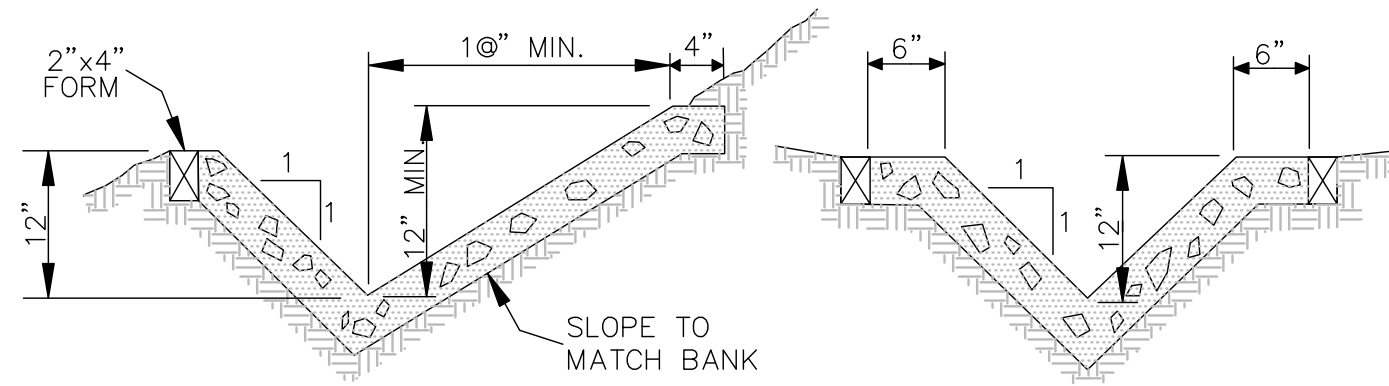

#### TYPE "A"


#### TYPE "B"

NOTE: OWNER MAY USE GROUTED COBBLES IN "V" DITCH ALONG WITH THE FOLLOWING.

- ALL SECTIONS SHALL BE AT LEAST 4" THICK.
- CONCRETE SHALL BE CLASS "B" (5 SACK).
- BOTH SIDES OF THE DITCH SHALL BE FORMED WITH 2"x4" LUMBER, AS SHOWN UNLESS OMITTED BY THE AGENCY ENGINEER.
- CONCRETE FINISH SHALL CONFORM TO SECTION 51-1.18A OF THE LATEST STATE SPECIFICATIONS.
- DITCH SIDES SHALL BE BACKFILLED AND COMPACTED IMMEDIATELY AFTER THE REMOVAL OF SIDE FORMS.
- NO CONCRETE SHALL BE PLACED PRIOR TO FORM INSPECTION BY THE AGENCY ENGINEER.
- NO DITCH IS TO BE CONSTRUCTED ON FILLED GROUND PRIOR TO CERTIFICATION OF THE FILL TO THE AGENCY BY THE SOIL ENGINEER.
- NO EXPANSION JOINTS SHALL BE REQUIRED.

### "V"-DITCH DETAIL

NO SCALE


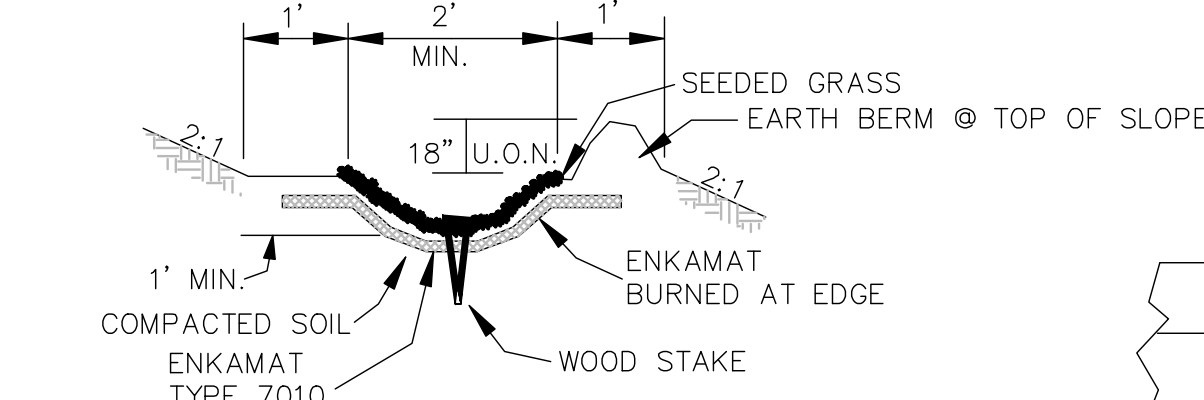


### ENKAMAT LINED SWALE

NO SCALE

#### NOTES FOR ENKAMAT INSTALLATION

- SHAPE AND DRESS SURFACE IN ACCORDANCE WITH THE PLANS. ALL VEGETATION MUST BE REMOVED. SURFACES MUST BE COMPACTED TO 90%.
- THE SURFACE MUST BE SMOOTH AND FREE OF RUTS AND ROCKS.
- PIN OVERLAPS AND EDGES OF ENKAMAT AT 3' INTERVALS ALONG LENGTH OF DITCH. PIN EVERY 3' AT EDGES IN REMAINDER OF THE MAT.
- STAKE WITH 1"x3"x12" WOOD STAKE ALONG CENTERLINE OF DITCH. BROAD SIDE OF STAKE TO BE PERPENDICULAR TO THE FLOW LINE.
- BACK FILL OVER ENKAMAT EDGES TO PREVENT UPPER SLOPE WATER RUN OFF FROM UNDERCUTTING.
- DISTRIBUTE SEED.

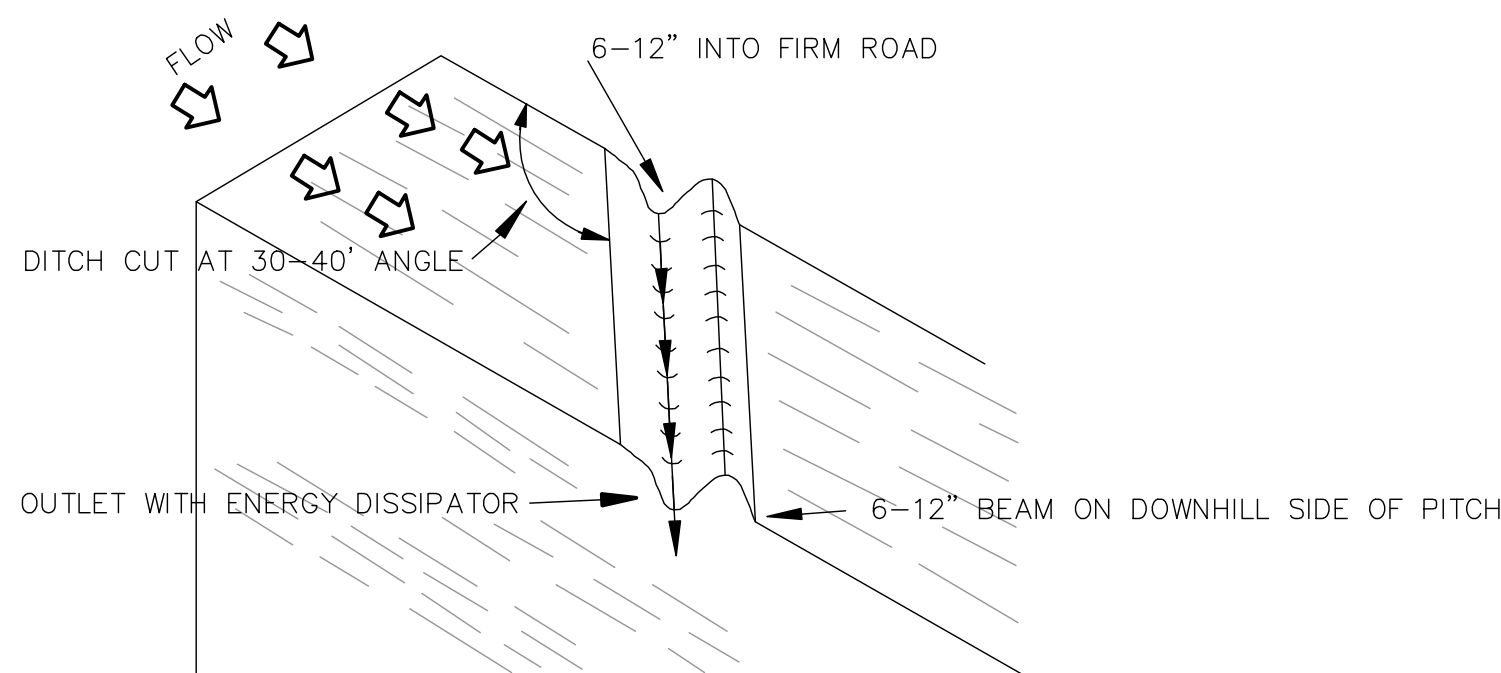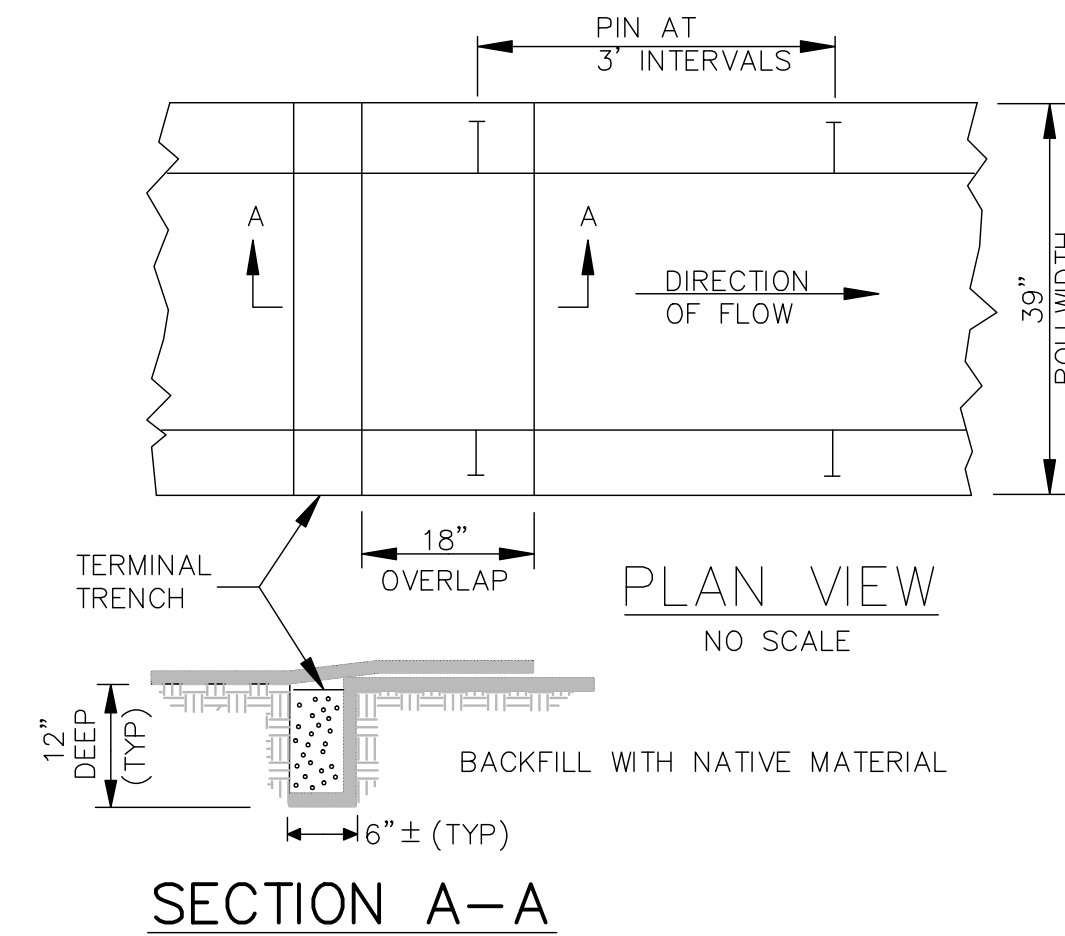


### WATER BAR DETAIL


NO SCALE

#### SPACING BETWEEN CHECK DAMS


L = THE DISTANCE SUCH THAT POINTS A AND B ARE OF EQUAL ELEVATION

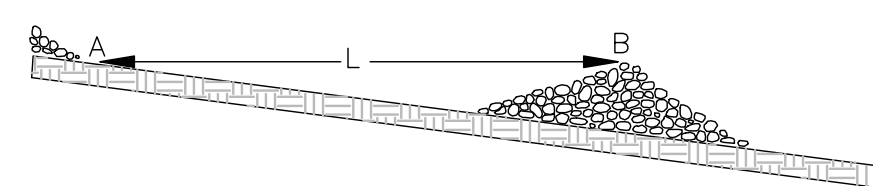


#### PROPER PLACEMENT OF STRAW BALE CHECK DAM IN DRAINAGEWAY

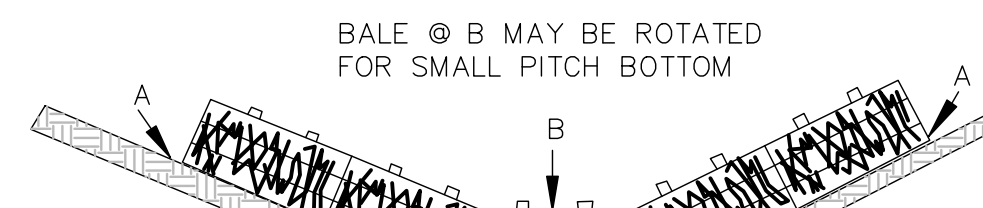

POINTS A SHOULD BE HIGHER THAN POINT B

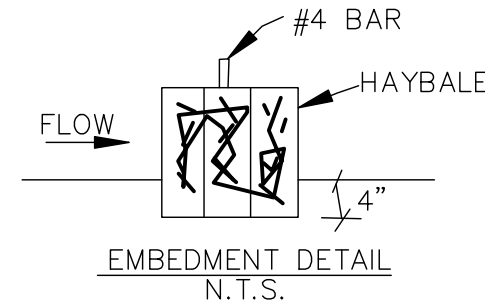

NOTE  
SANDBAGS OR ROCKS MAY BE USED  
IN PLACE OF HAY BALES.

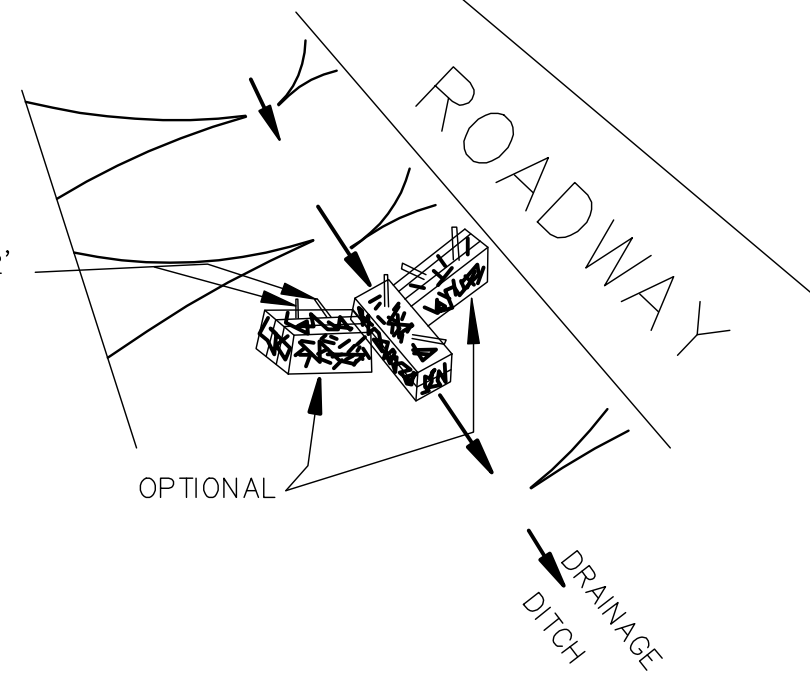

### VELOCITY CHECK DAM

NO SCALE















