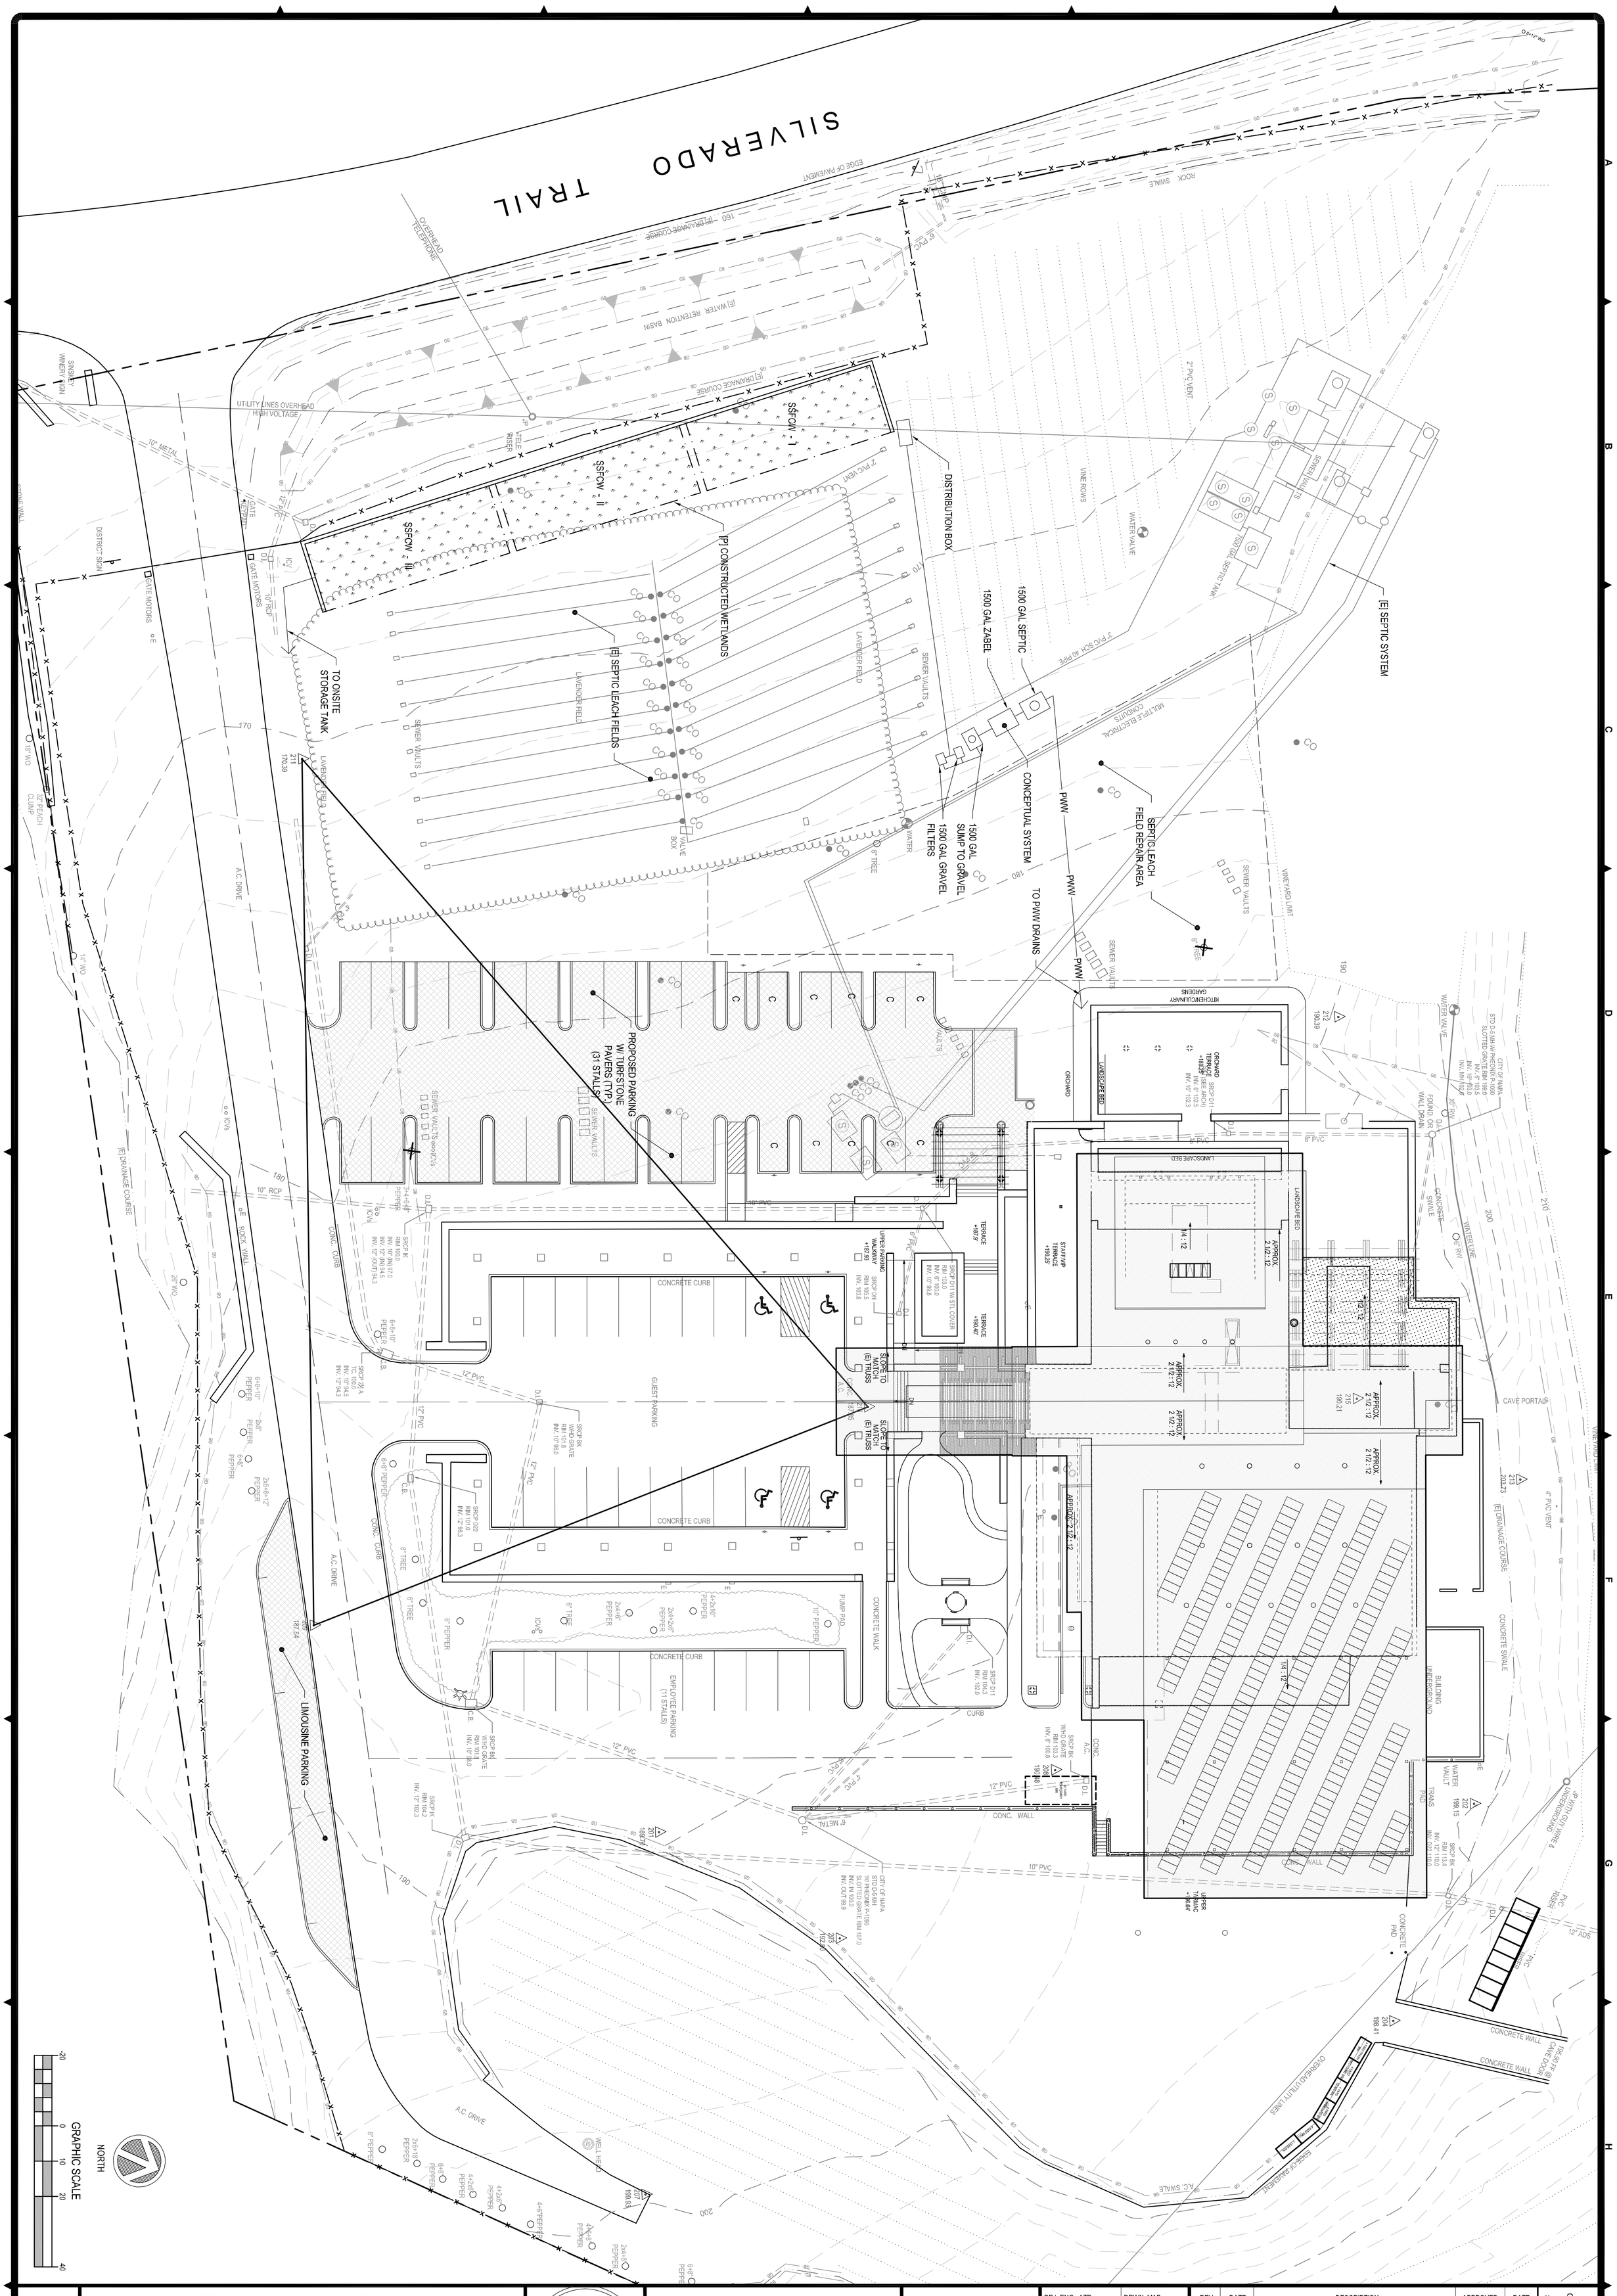

C1

ROBERT SINSKEY VINEYARDS 6320 SILVERADO TRAIL

PROPOSED SITE PLAN

APN: 031-230-017

NAPA COUNTY NAPA, CA

PRELIMINARY NOT FOR CONSTRUCTION

P•R DESIGN & ENGINEERING INC.
8931 North Lake Blvd, P.O. Box 1847
Kings Beach, California 96143-1847
Tel 530-546-4500 Fax 530-452-2074

PRJ. ENG.: ATR	DRWN: MAB
DATE: 07/08/10	
SCALE: 1" = 20' HORIZONTAL: VERTICAL:	
FILE: P:/SINSKEY	

REV.	DATE	DESCRIPTION	APPROVED	DATE

BAR IS ONE INCH AT FULL SCALE
IF NOT ONE INCH SCALE ACCORDINGLY
0 1"