## ILLUSTRATIVE MASTER PLAN

**LEGEND**
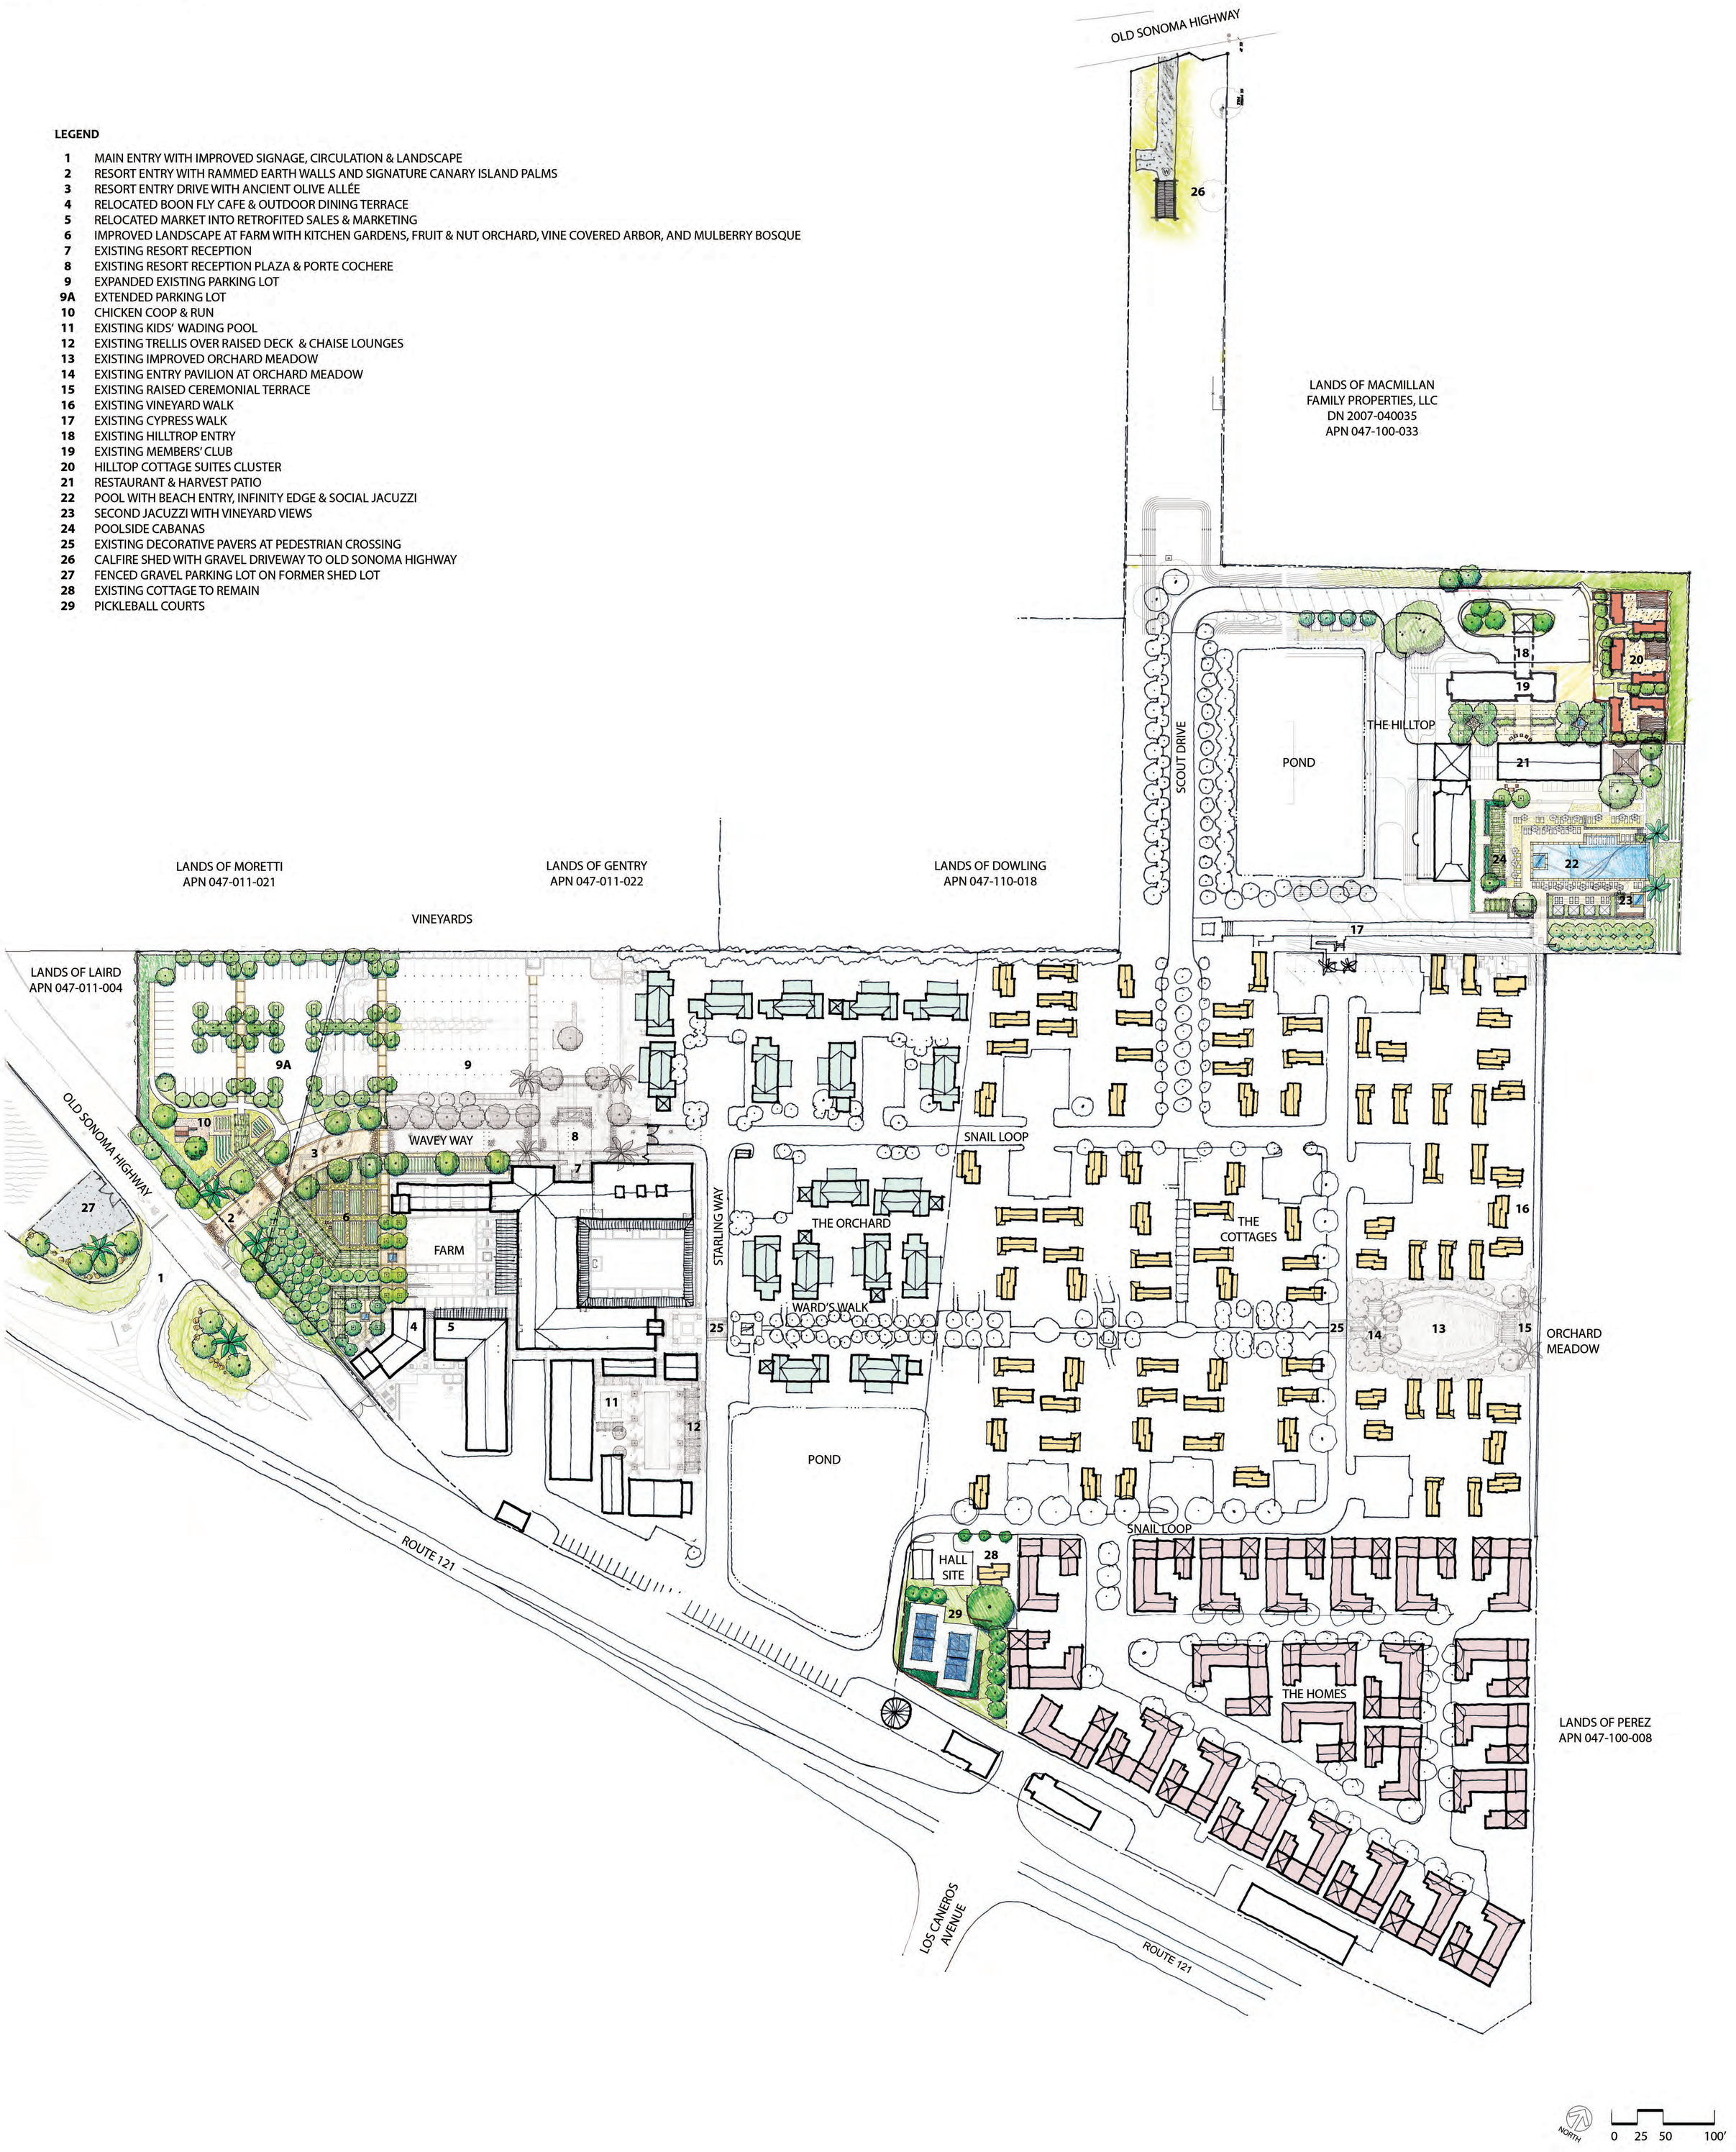
1 MAIN ENTRY WITH IMPROVED SIGNAGE, CIRCULATION & LANDSCAPE
2 RESORT ENTRY WITH RAMMED EARTH WALLS AND SIGNATURE CANARY ISLAND PALMS
3 RESORT ENTRY DRIVE WITH ANCIENT OLIVE ALLÉE
4 RELOCATED BOON FLY CAFE & OUTDOOR DINING TERRACE
5 RELOCATED MARKET INTO RETROFITED SALES & MARKETING
6 IMPROVED LANDSCAPE AT FARM WITH KITCHEN GARDENS, FRUIT & NUT ORCHARD, VINE COVERED ARBOR, AND MULBERRY BOSQUE
7 EXISTING RESORT RECEPTION
8 EXISTING RESORT RECEPTION PLAZA & PORTE COCHERE
9 EXPANDED EXISTING PARKING LOT
9A EXTENDED PARKING LOT
10 CHICKEN COOP & RUN
11 EXISTING KIDS' WADING POOL
12 EXISTING TRELLIS OVER RAISED DECK & CHAISE LOUNGES
13 EXISTING IMPROVED ORCHARD MEADOW
14 EXISTING ENTRY PAVILION AT ORCHARD MEADOW
15 EXISTING RAISED CEREMONIAL TERRACE
16 EXISTING VINEYARD WALK
17 EXISTING CYPRESS WALK
18 EXISTING HILLTROP ENTRY
19 EXISTING MEMBERS' CLUB
20 HILLTOP COTTAGE SUITES CLUSTER
21 RESTAURANT & HARVEST PATIO
22 POOL WITH BEACH ENTRY, INFINITY EDGE & SOCIAL JACUZZI
23 SECOND JACUZZI WITH VINEYARD VIEWS
24 POOLSIDE CABANAS
25 EXISTING DECORATIVE PAVERS AT PEDESTRIAN CROSSING
26 CALFIRE SHED WITH GRAVEL DRIVEWAY TO OLD SONOMA HIGHWAY
27 FENCED GRAVEL PARKING LOT ON FORMER SHED LOT
28 EXISTING COTTAGE TO REMAIN
29 PICKLEBALL COURTS