EXHIBIT "A-1"
PLAT OF PROPOSED ABANDONMENT

OF A PORTION OF
"SNELL VALLEY ROAD"
PER 598 O.R. 445, NAPA COUNTY RECORDS
AND A PORTION OF
"KNOXVILLE-DEVILSHEAD ROAD"
PER NAPA COUNTY ROAD PETITION No. 102
ALSO KNOWN AS "CALISTOGA-KNOXVILLE ROAD"
ALSO KNOWN AS "WALKER ROAD"

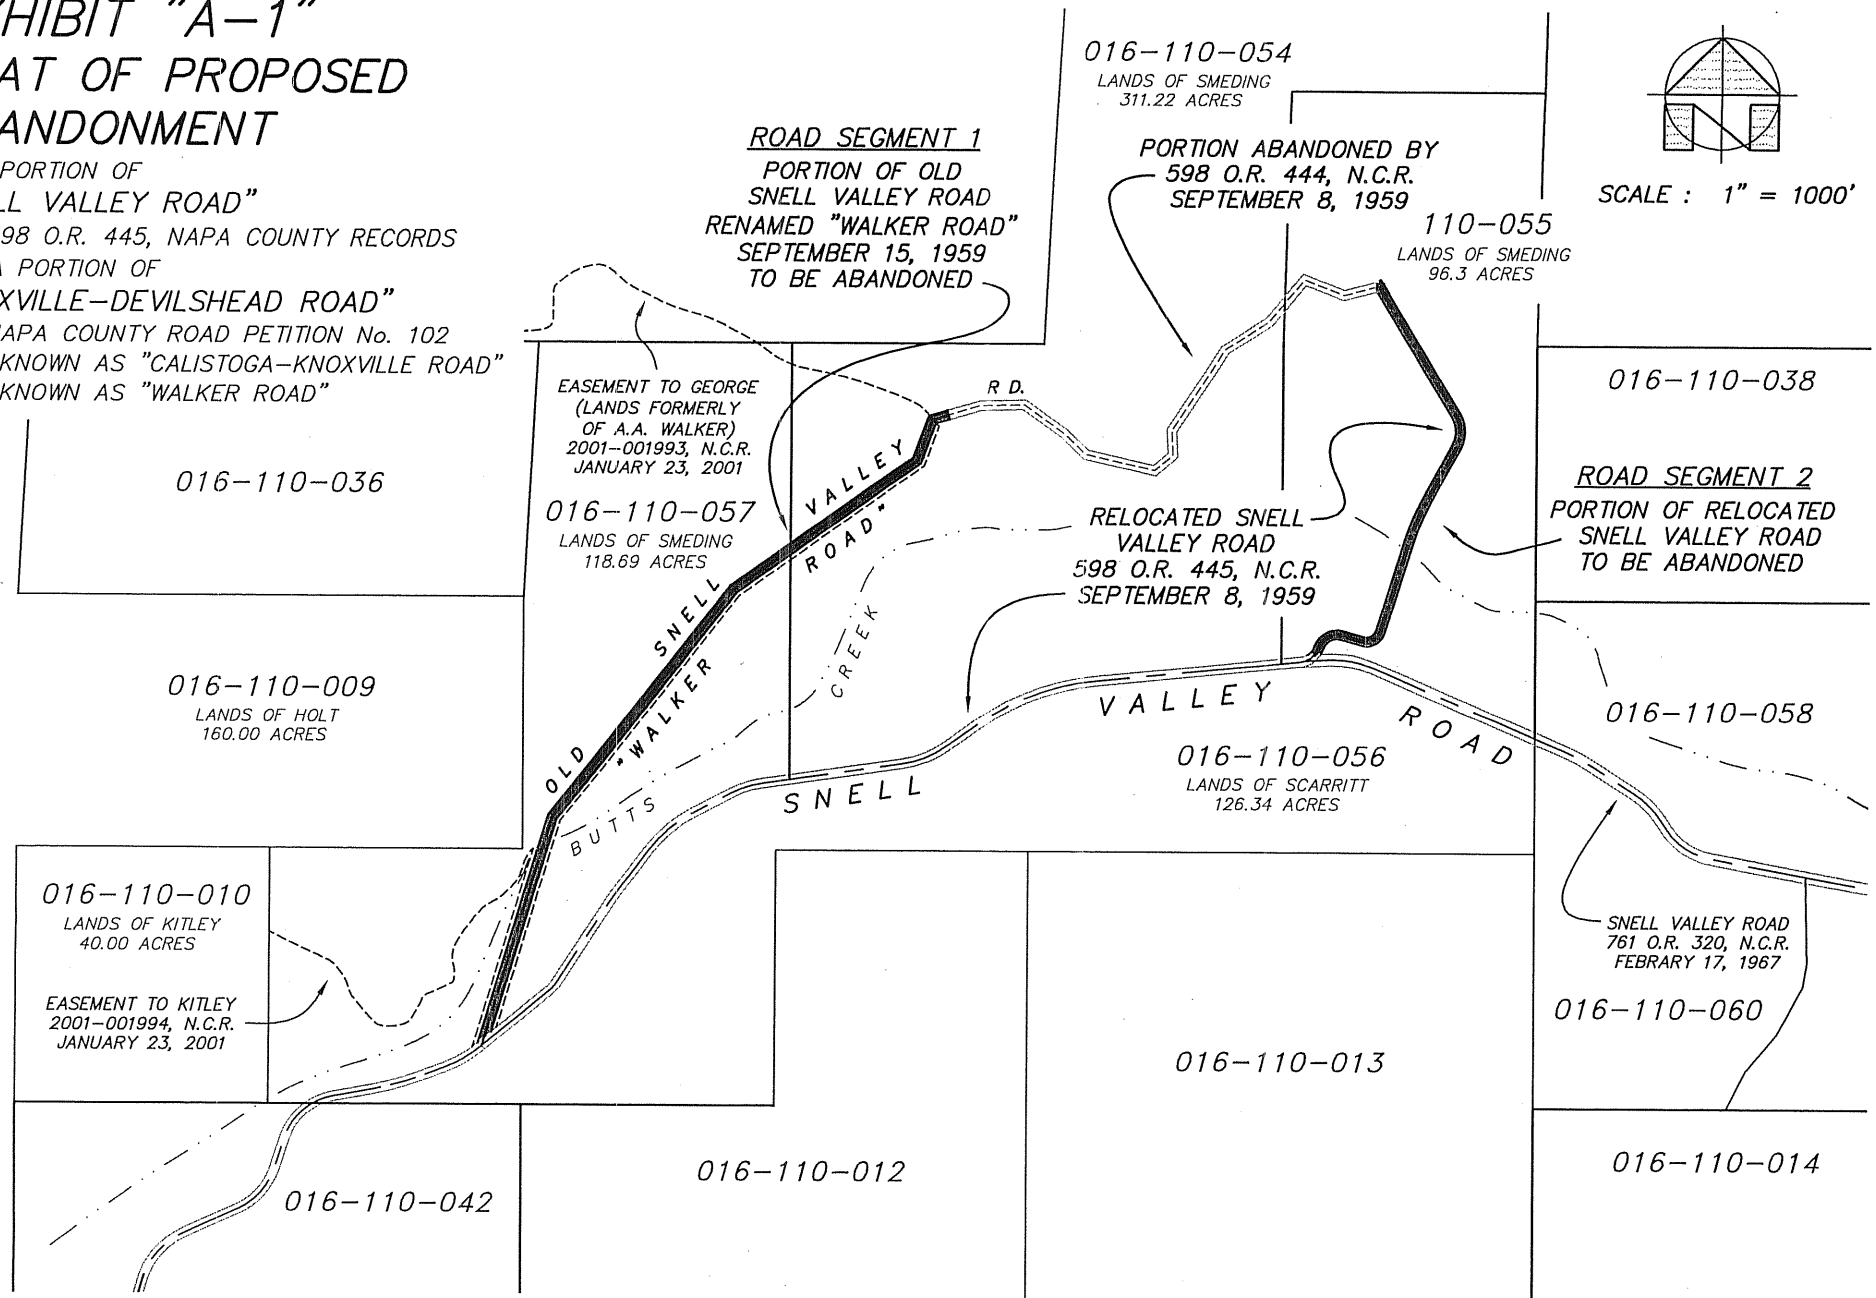

NAPA COUNTY *DEPARTMENT OF PUBLIC WORKS*
1195 THIRD STREET * ROOM 201 * NAPA, CALIFORNIA 94559-3092
PHONE 707-253-4351 * FAX 707-253-4627 www.co.napa.ca.us/Departments/PublicWorks
ROBERT J. PETERSON
Director of Public Works
County Surveyor-County Engineer
Road Commissioner

May, 2006
Sheet 1 of 1
Snell Valley Road Abandon Plat.dwg