
NAPA COUNTY LAND USE PLAN 1998 - 2000

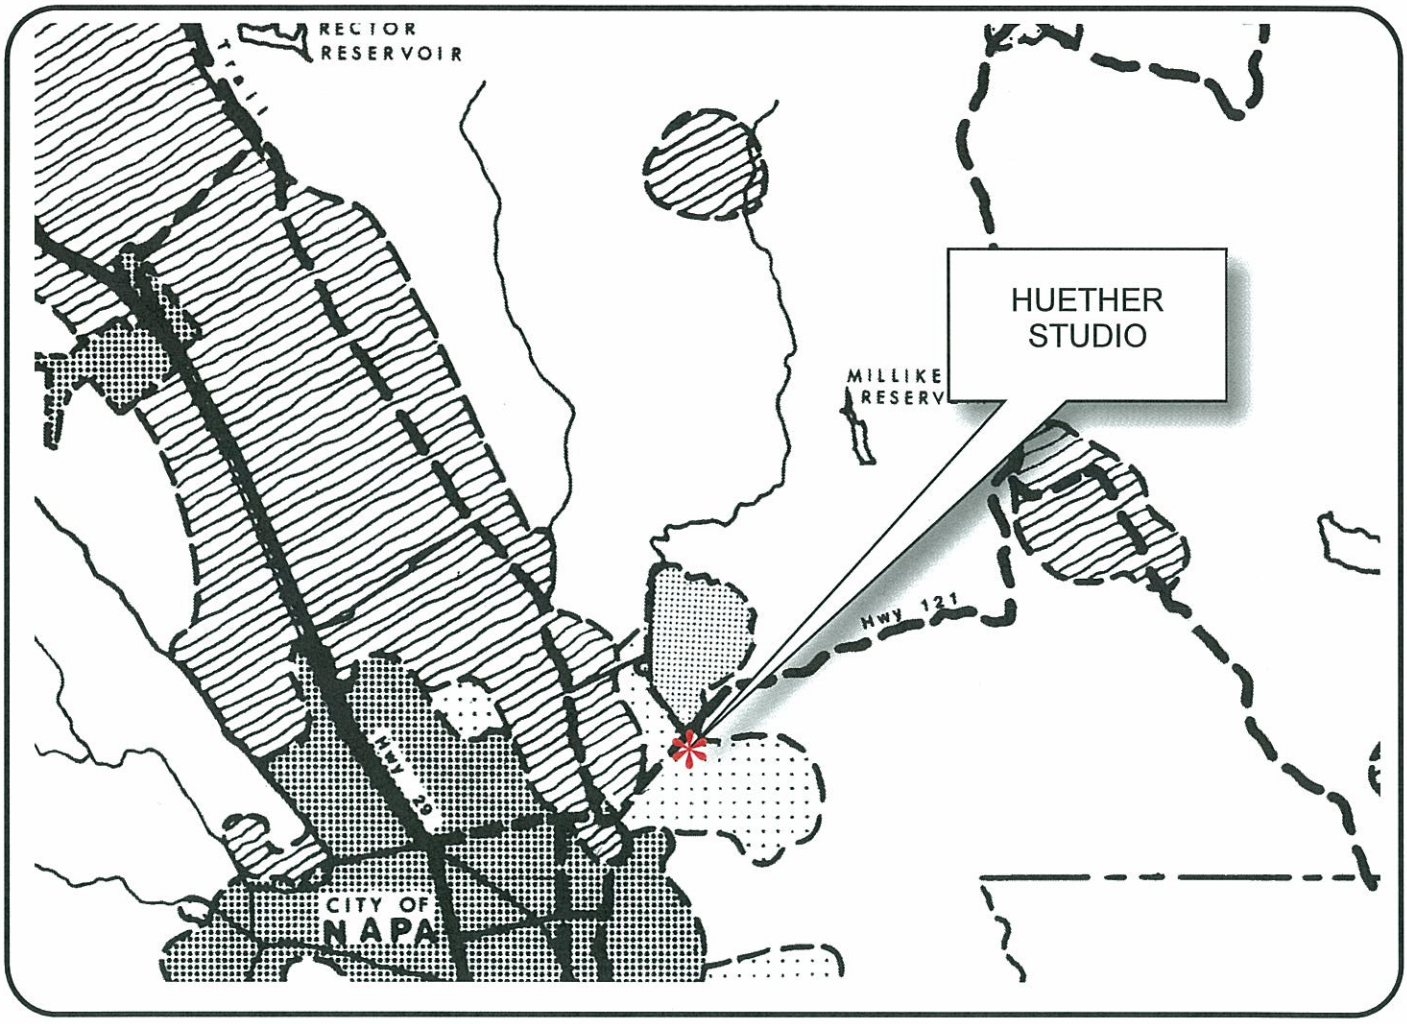

LEGEND

TRANSPORTATION

- LIMITED ACCESS HIGHWAY
- MAJOR ROAD
- SECONDARY ROAD
- RAILROAD
- AIRPORT
- LANDFILL SITE

URBAN

- CITIES
- URBAN RESIDENTIAL
- RURAL RESIDENTIAL
- COMMERCIAL
- INDUSTRIAL
- PUBLIC - INSTITUTIONAL

OPEN SPACE

- AGRICULTURE, WATERSHED & OPEN SPACE
- AGRICULTURAL RESOURCE


SCALE IN MILES
0 2

N

APN
049-110-003
01-24-2007
5D UP


Huether Studio_up1.cdr

GORDON HUETHER STUDIO

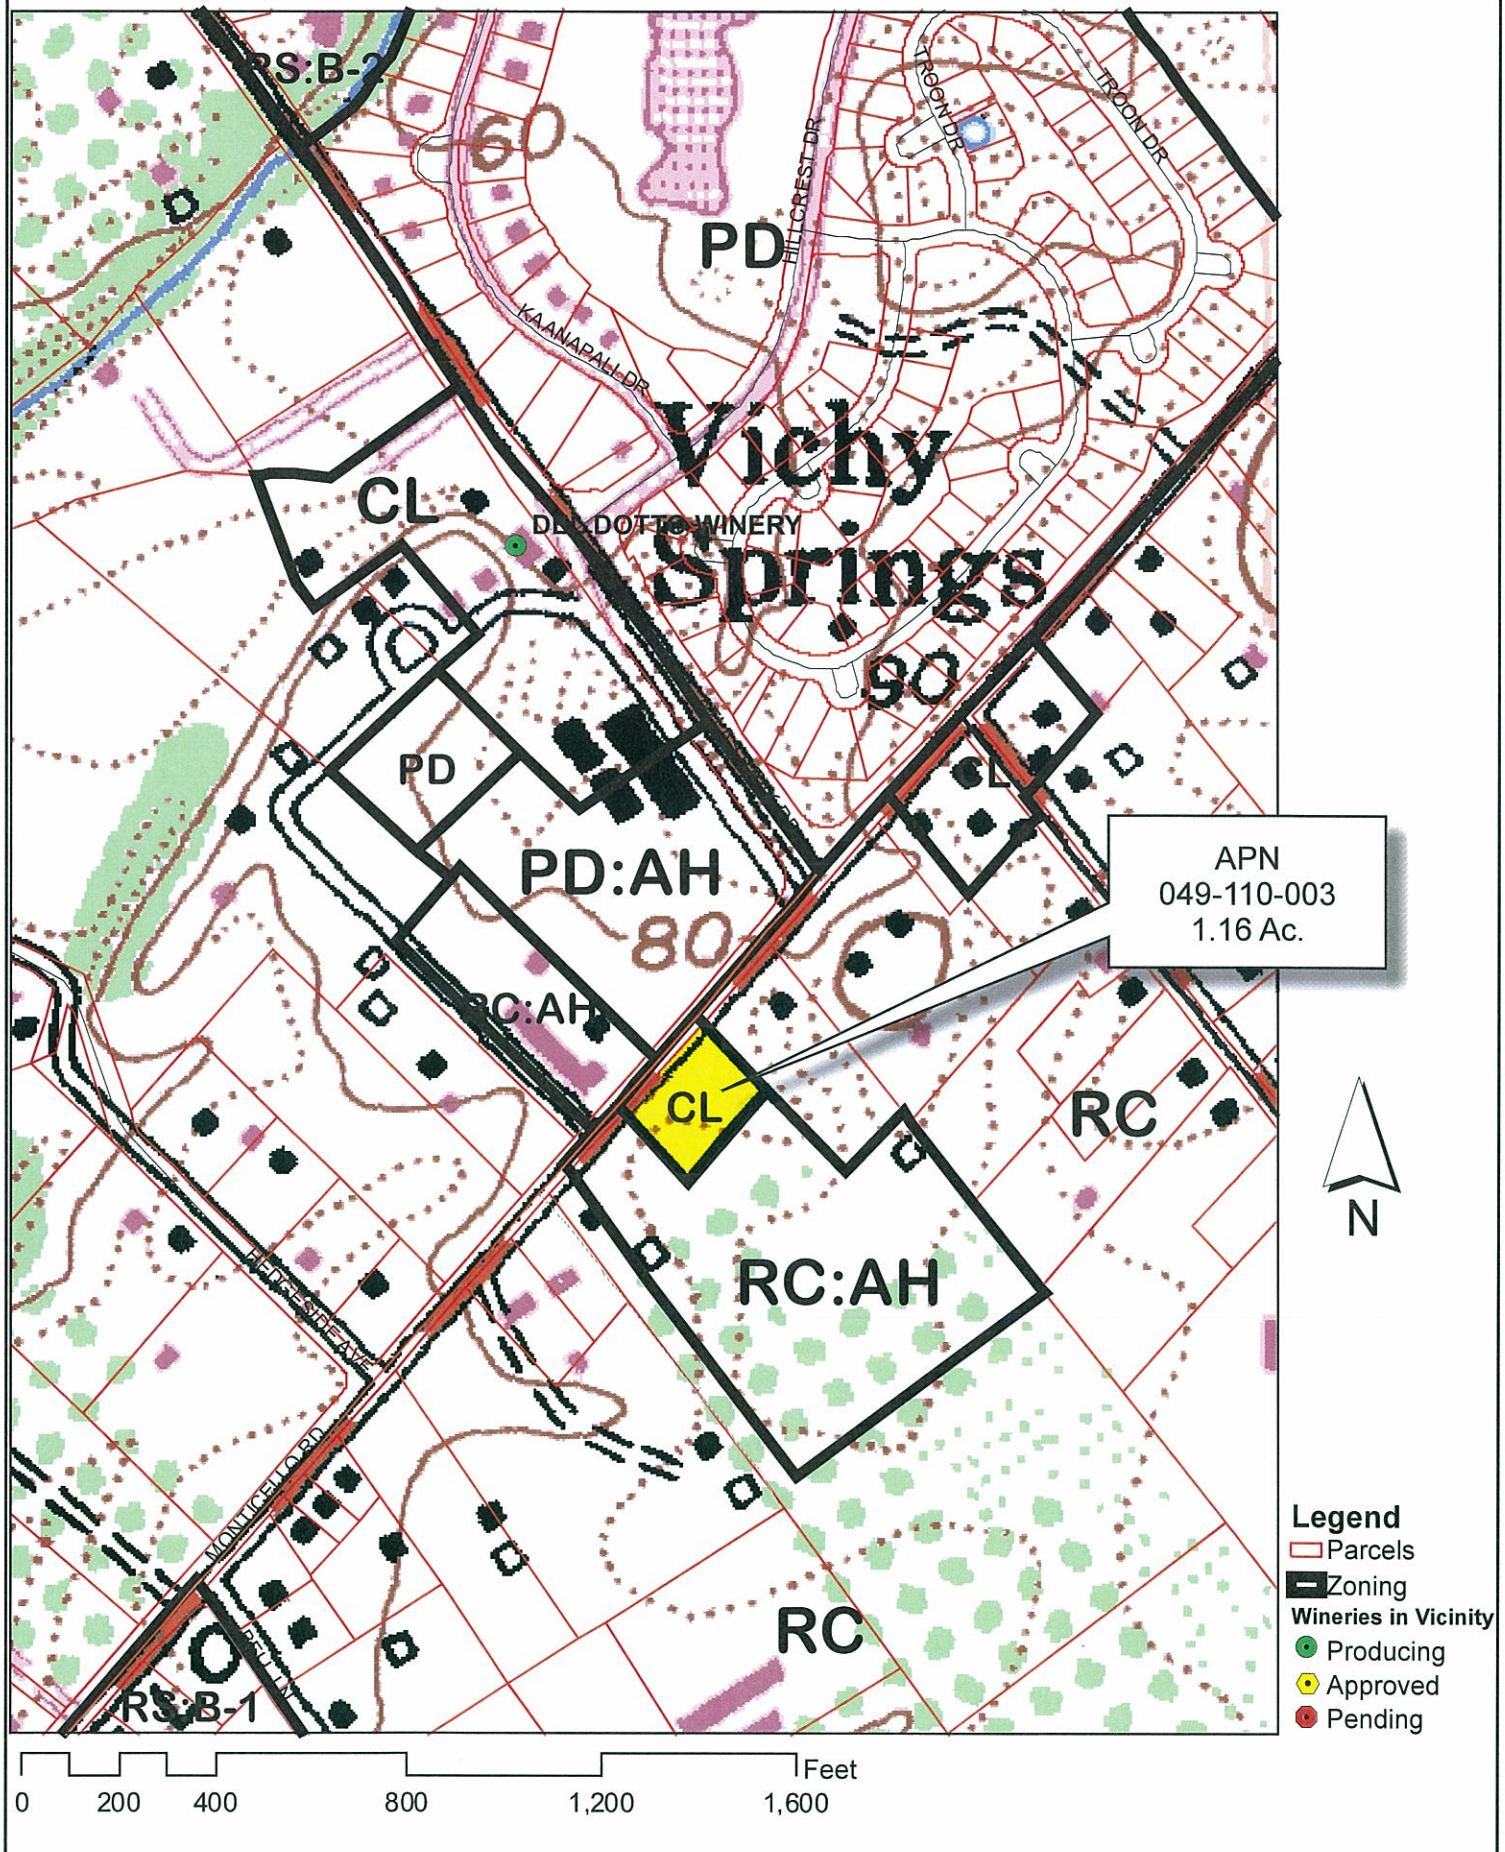

01-24-2007	5D	UP		Napa County Conservation Development and Planning Department	Huether Studio_up1.cdr


GORDON HUETHER STUDIO

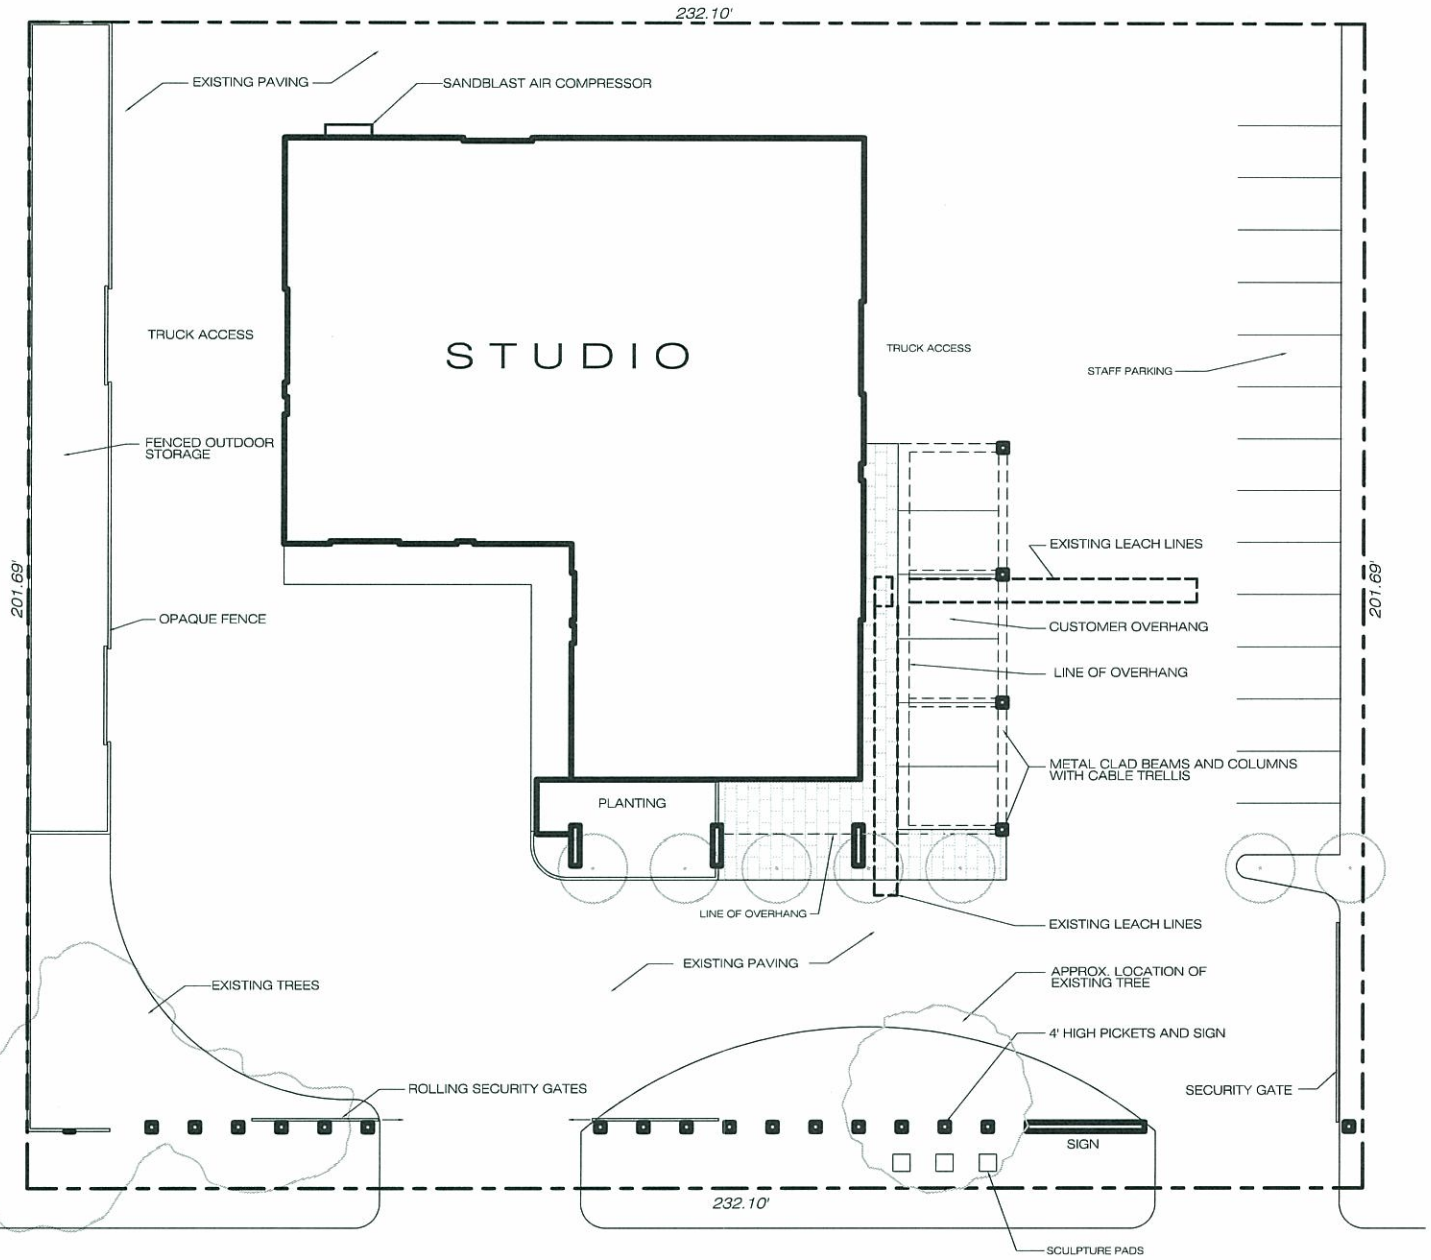

THE GORDON HUETHER STUDIO

01-24-2007 5D UP		Napa County Conservation Development and Planning Department	Huether Studio_up1.cdr


GORDON HUETHER STUDIO

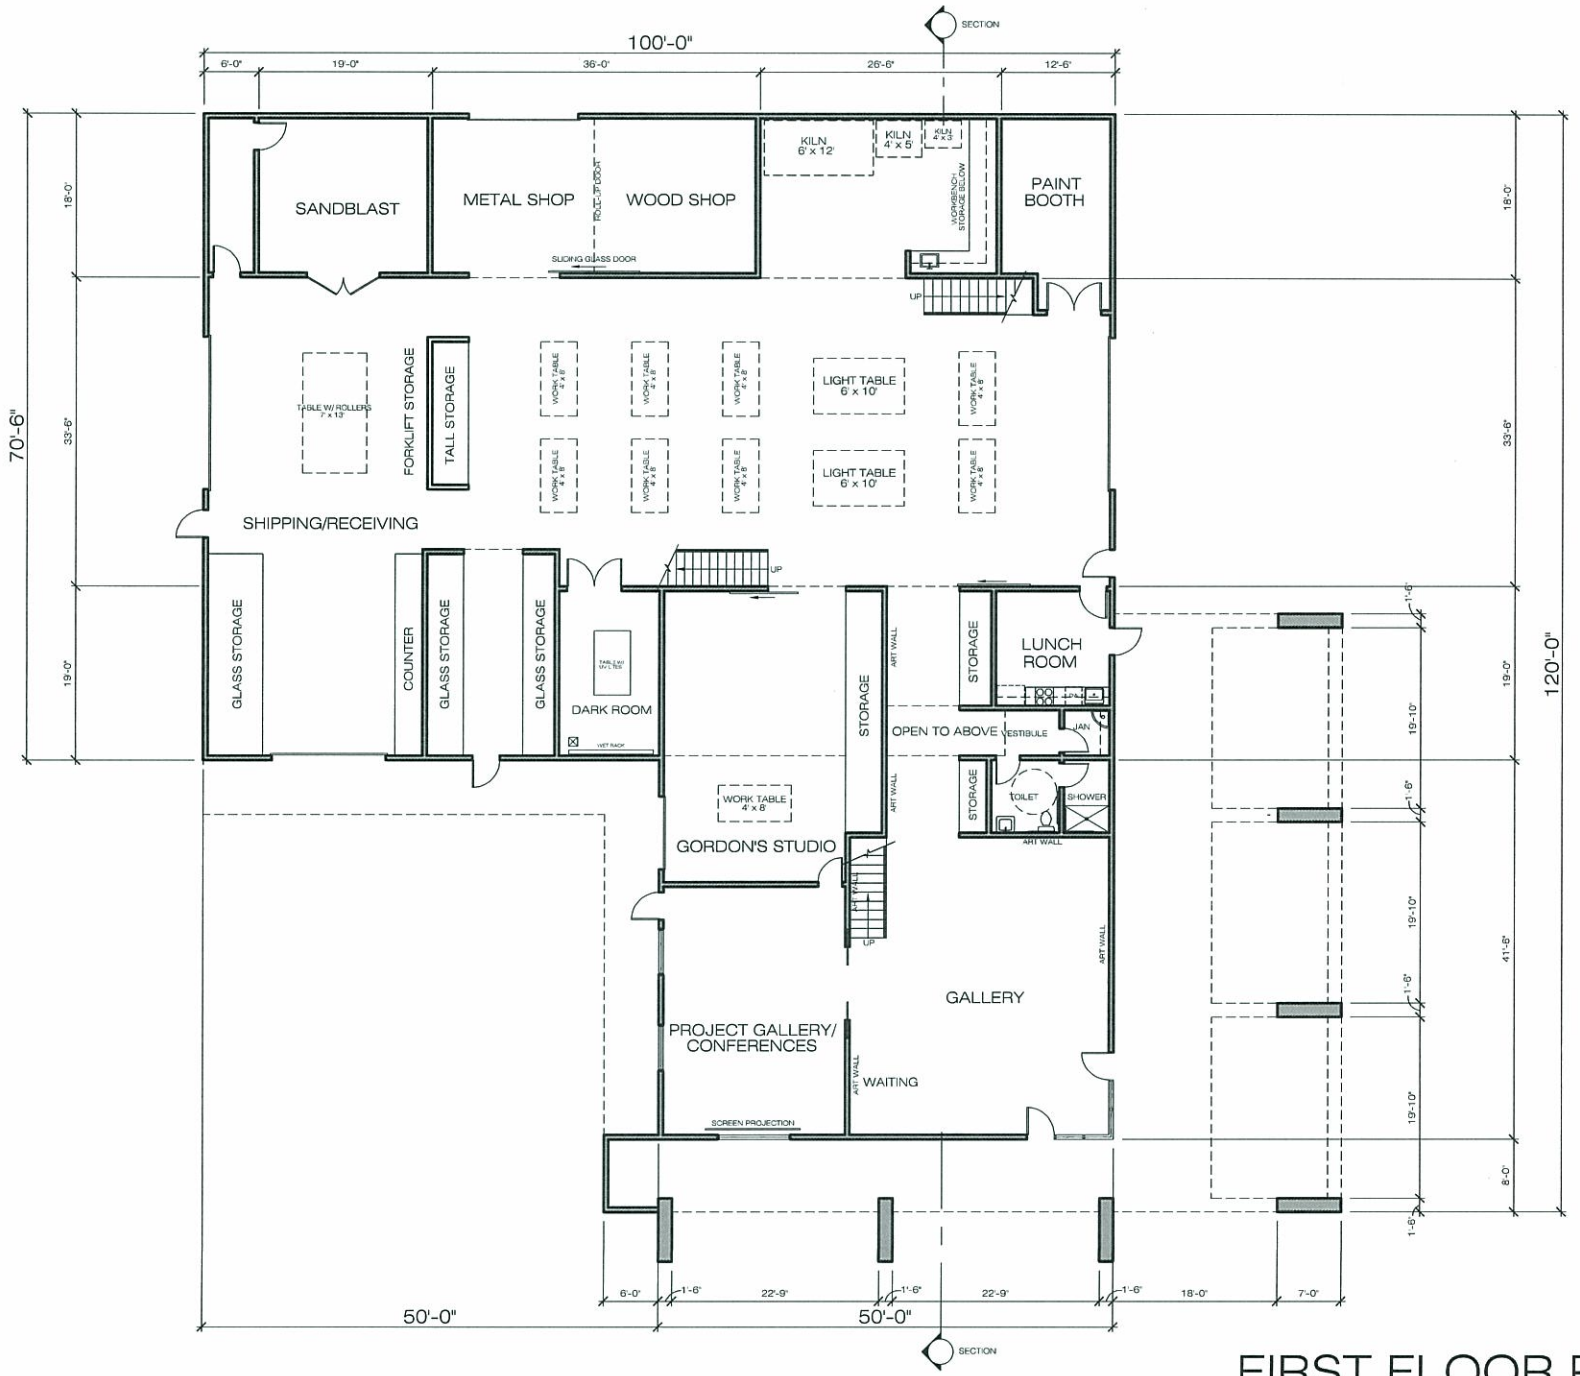

FIRST FLOOR PLAN

01-24-2007 5D UP		Napa County Conservation Development and Planning Department — Huether Studio_up1.cdr


GORDON HUETHER STUDIO

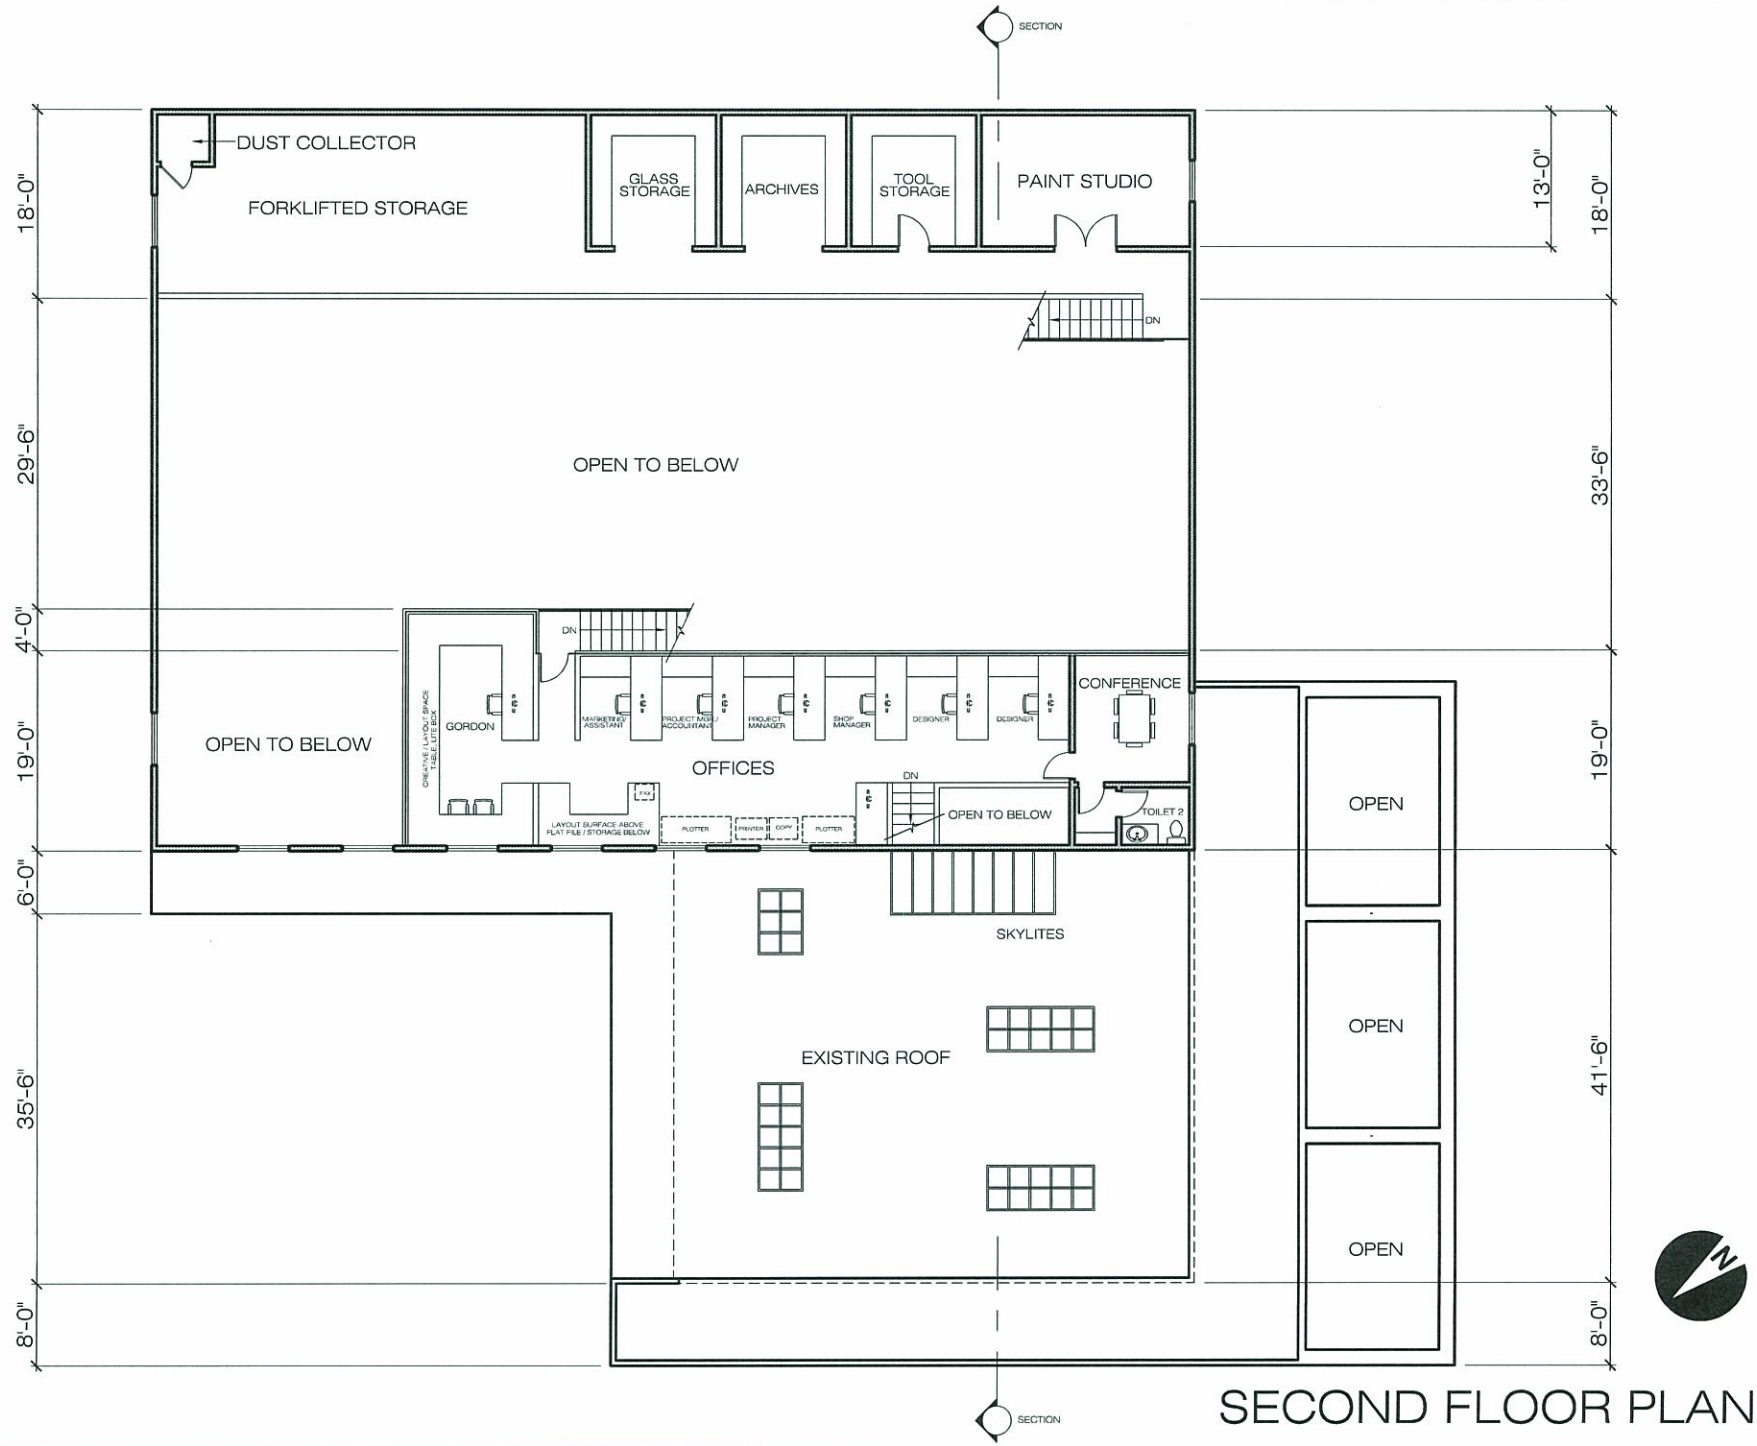


SECOND FLOOR PLAN

01-24-2007 5D UP	Napa County Conservation Development and Planning Department	Huether Studio_up1.cdr


GORDON HUETHER STUDIO

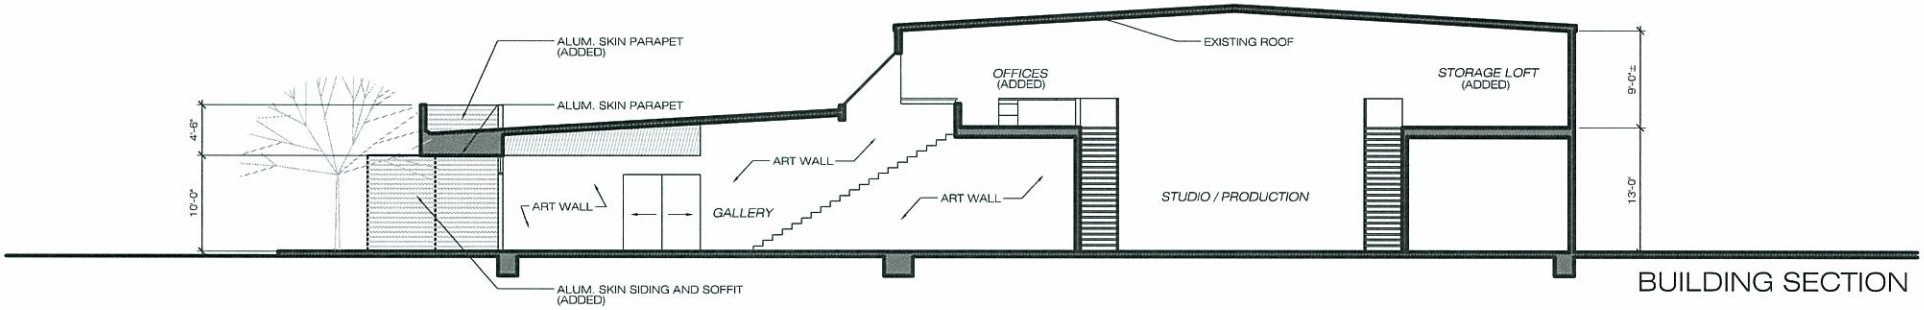


BUILDING SECTION

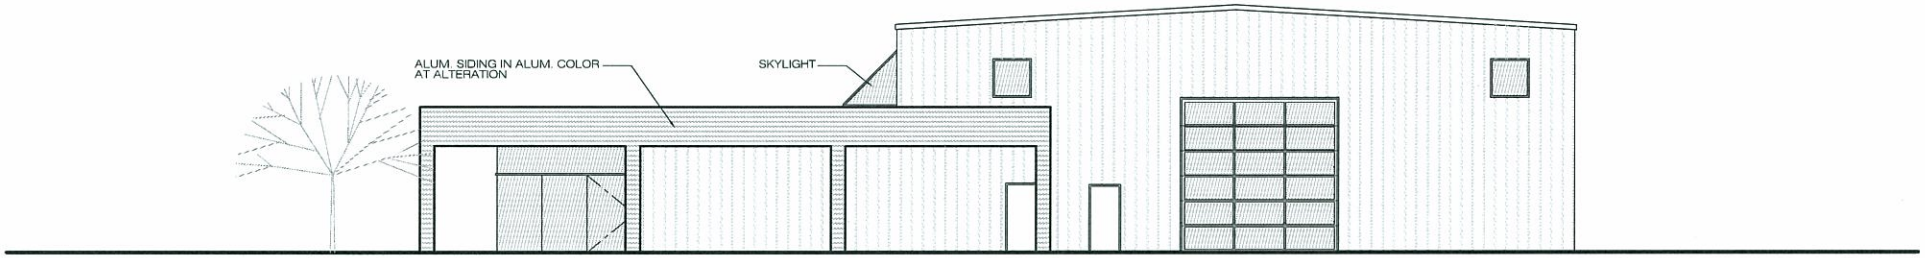

WEST ELEVATION

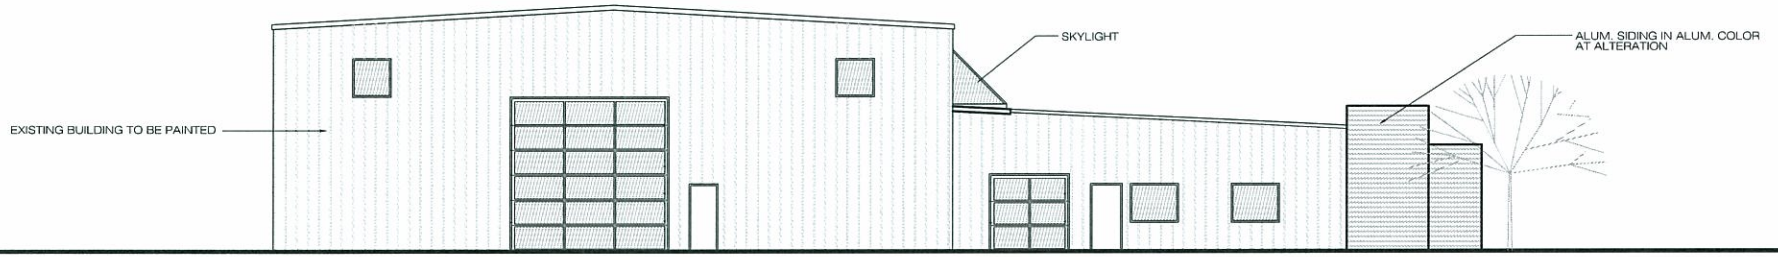

EAST ELEVATION

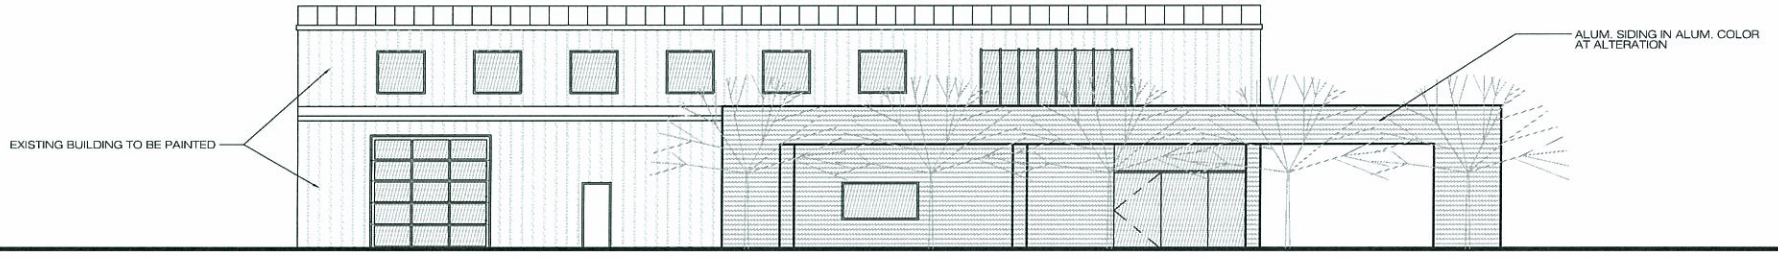

NORTH ELEVATION

EXTERIOR ELEVATIONS AND BUILDING SECTION

01-24-2007 5D UP		Napa County Conservation Development and Planning Department	Huether Studio_up1.cdr